U.S. DEPARTMENT OF THE INTERIOR - BUREAU OF MINES
ZONIA PROJECT NO. 1417
FIG. 11

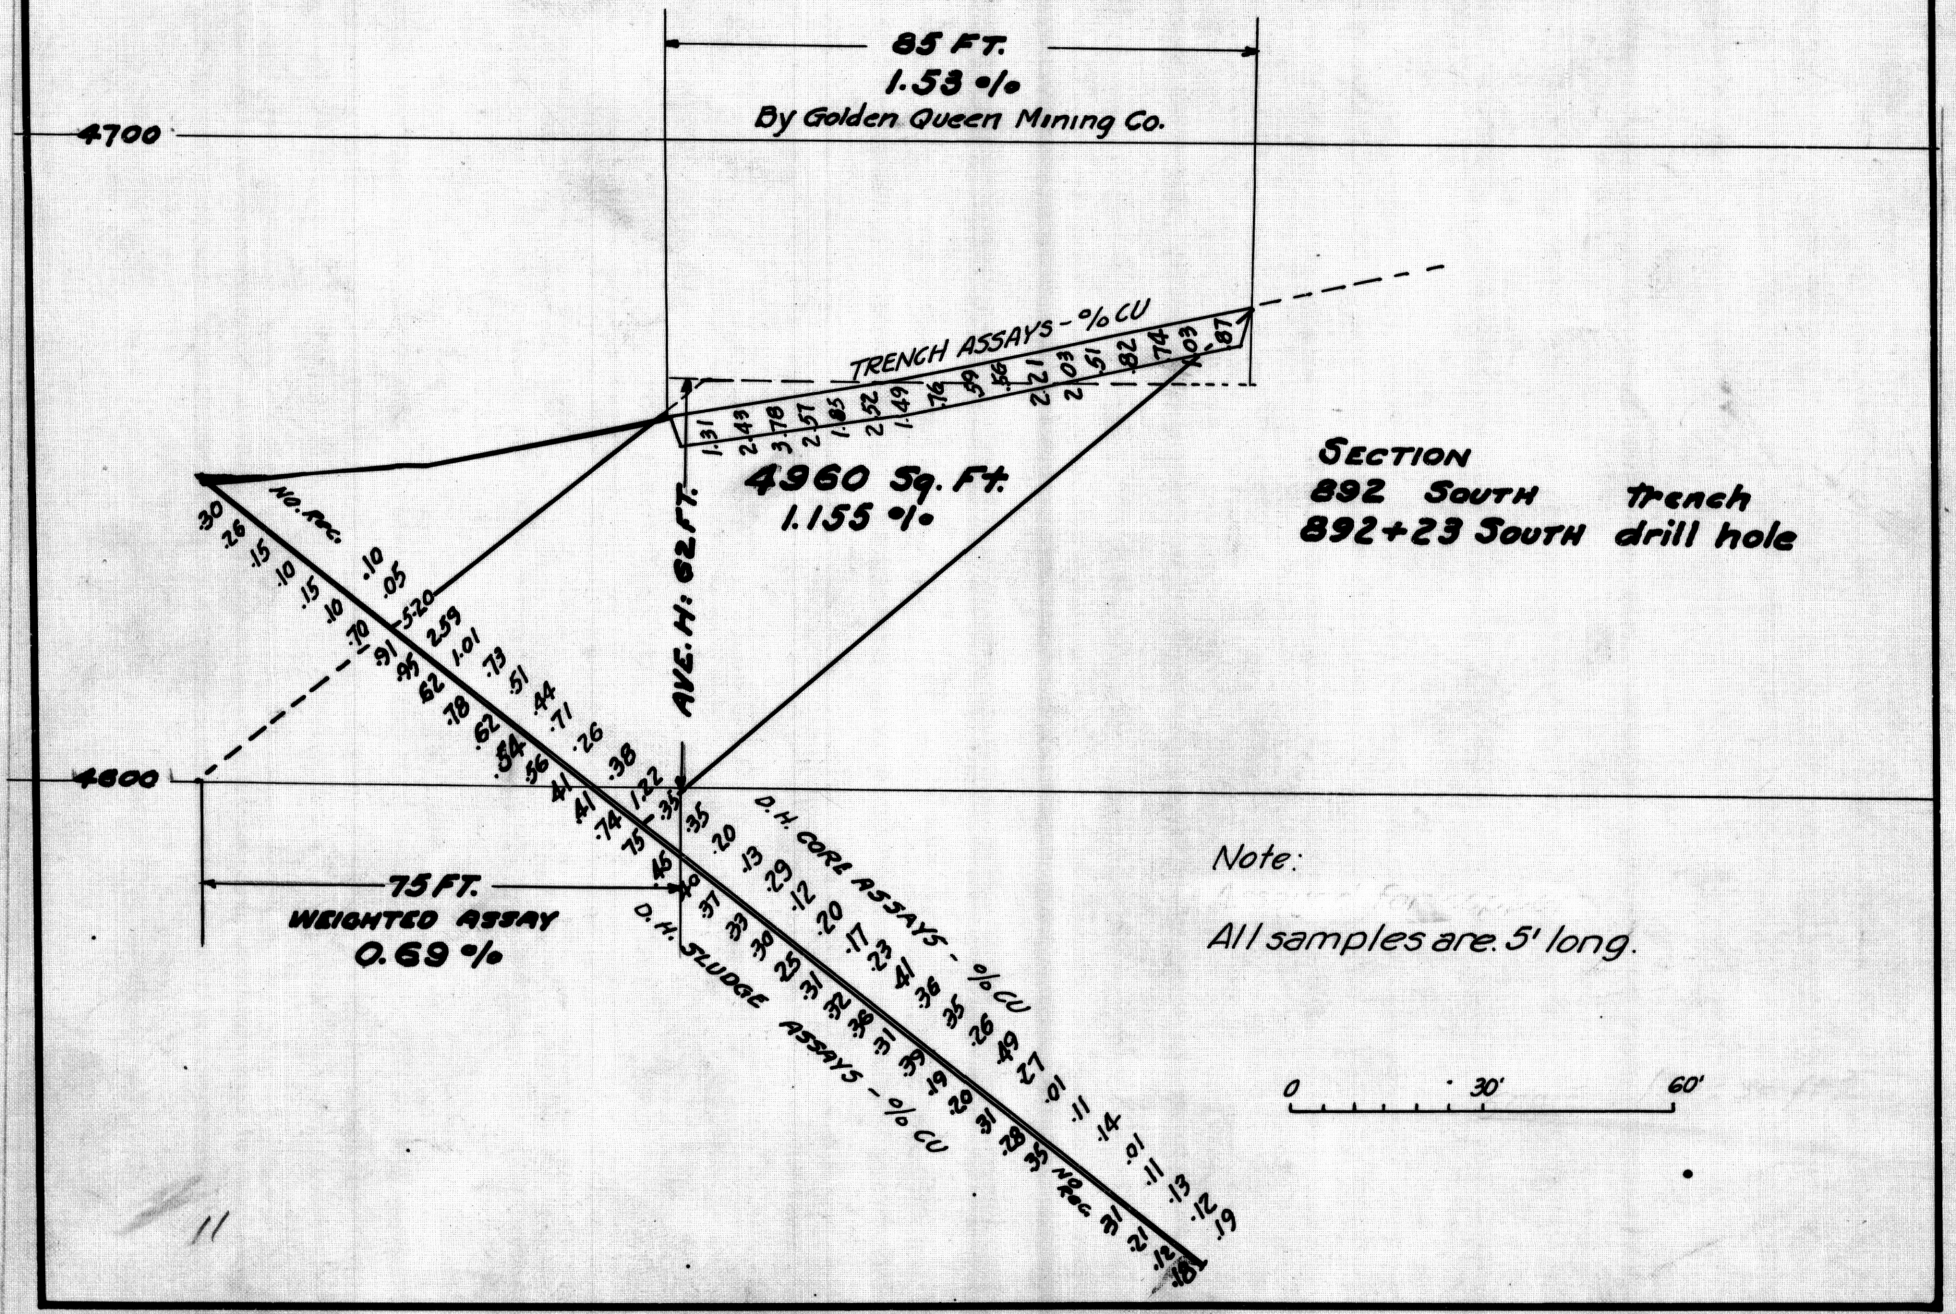

11