U.S. DEPARTMENT OF THE INTERIOR - BUREAU OF MINES
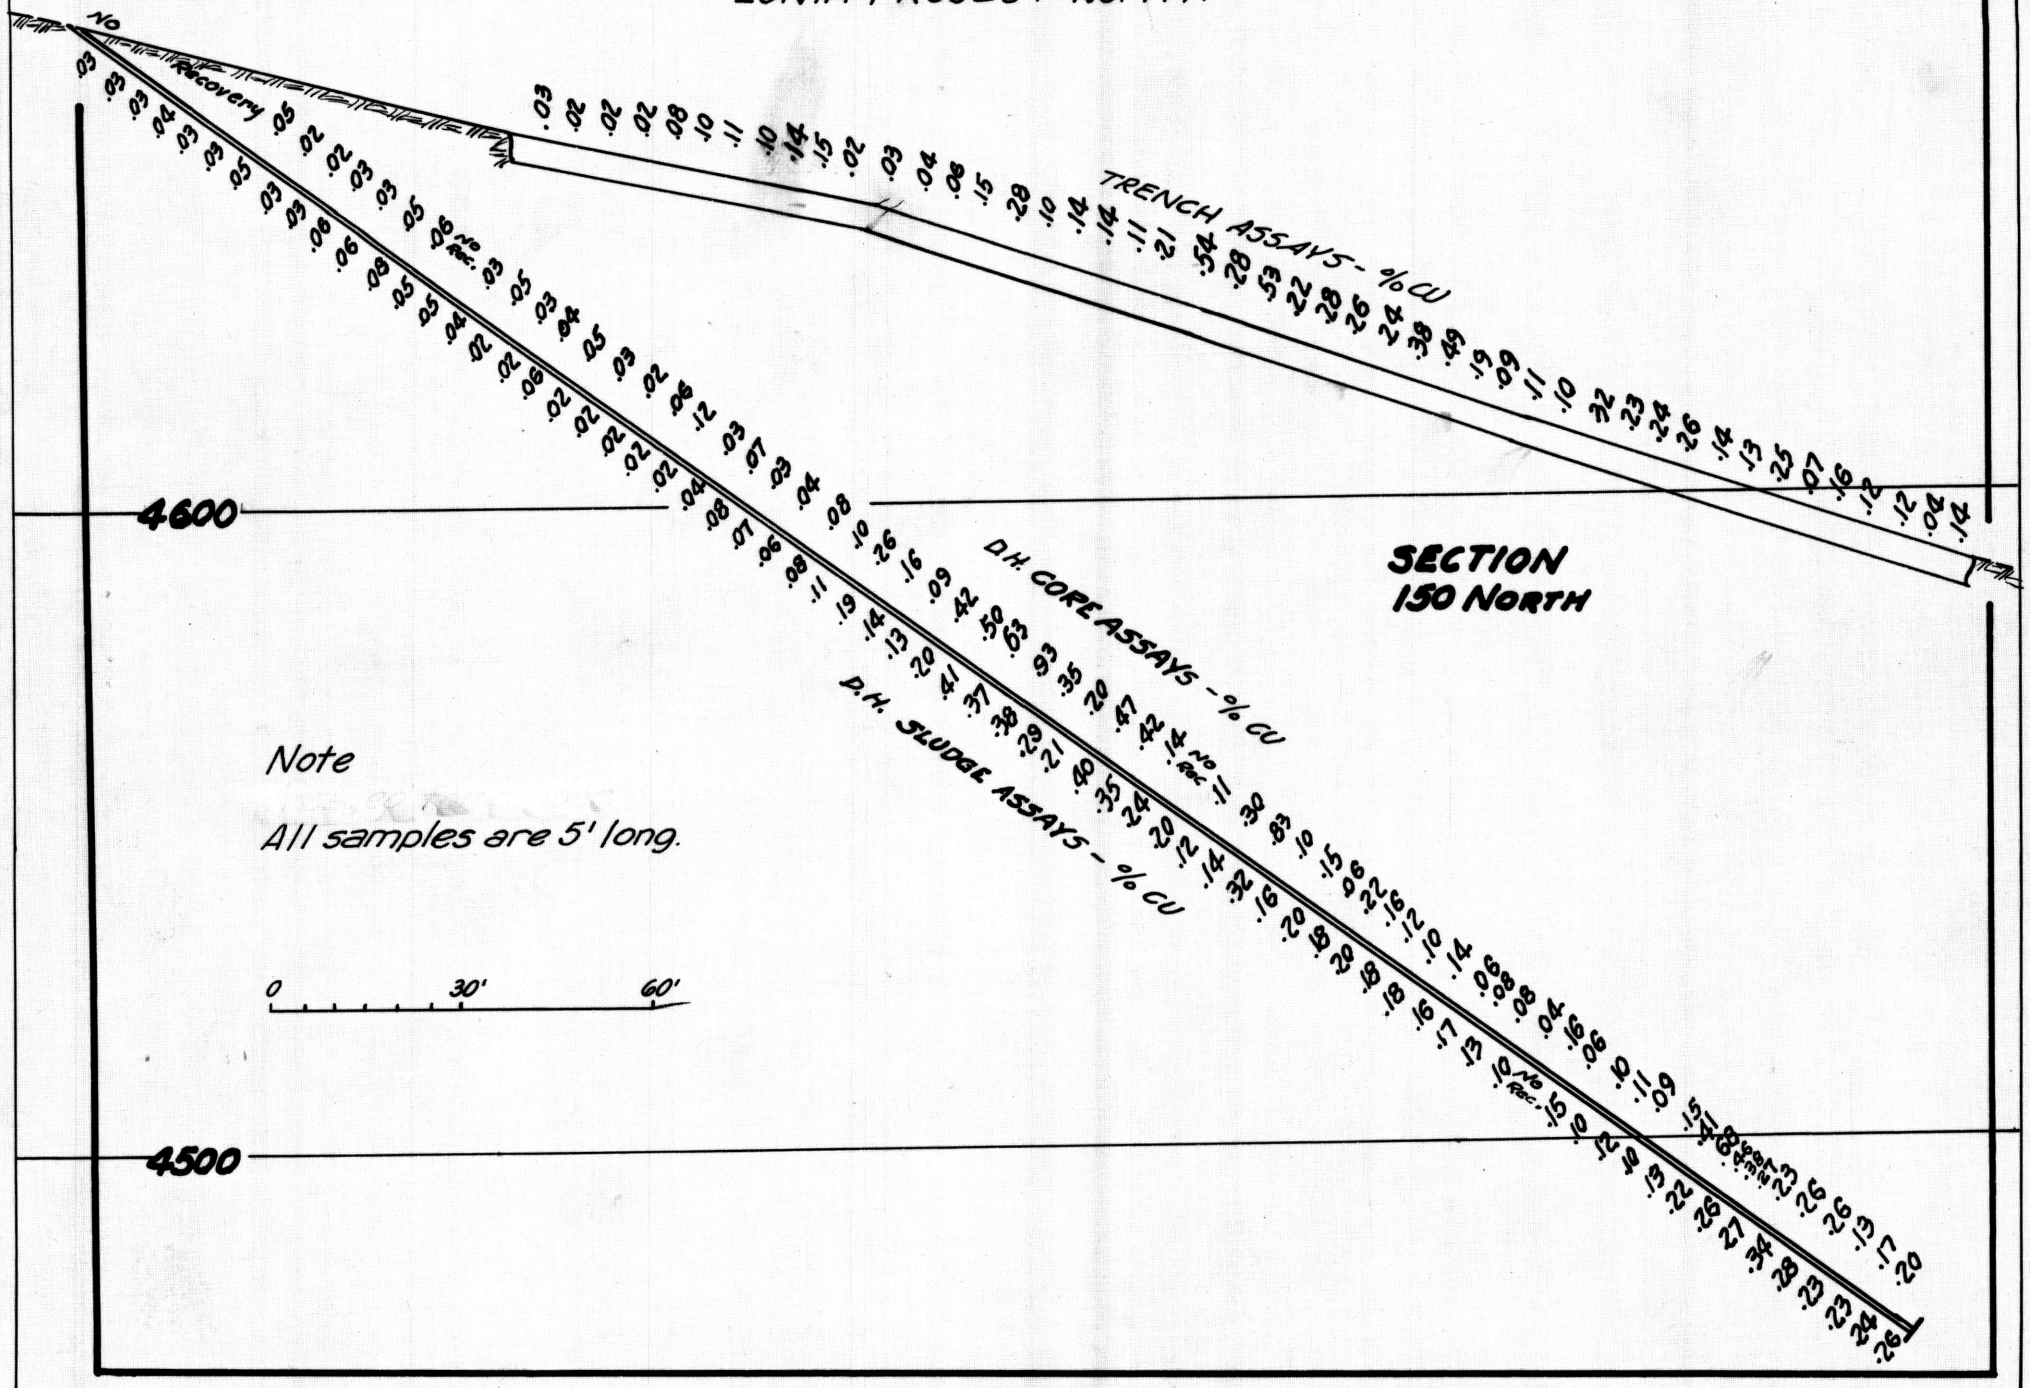
ZONIA PROJECT NO. 1417