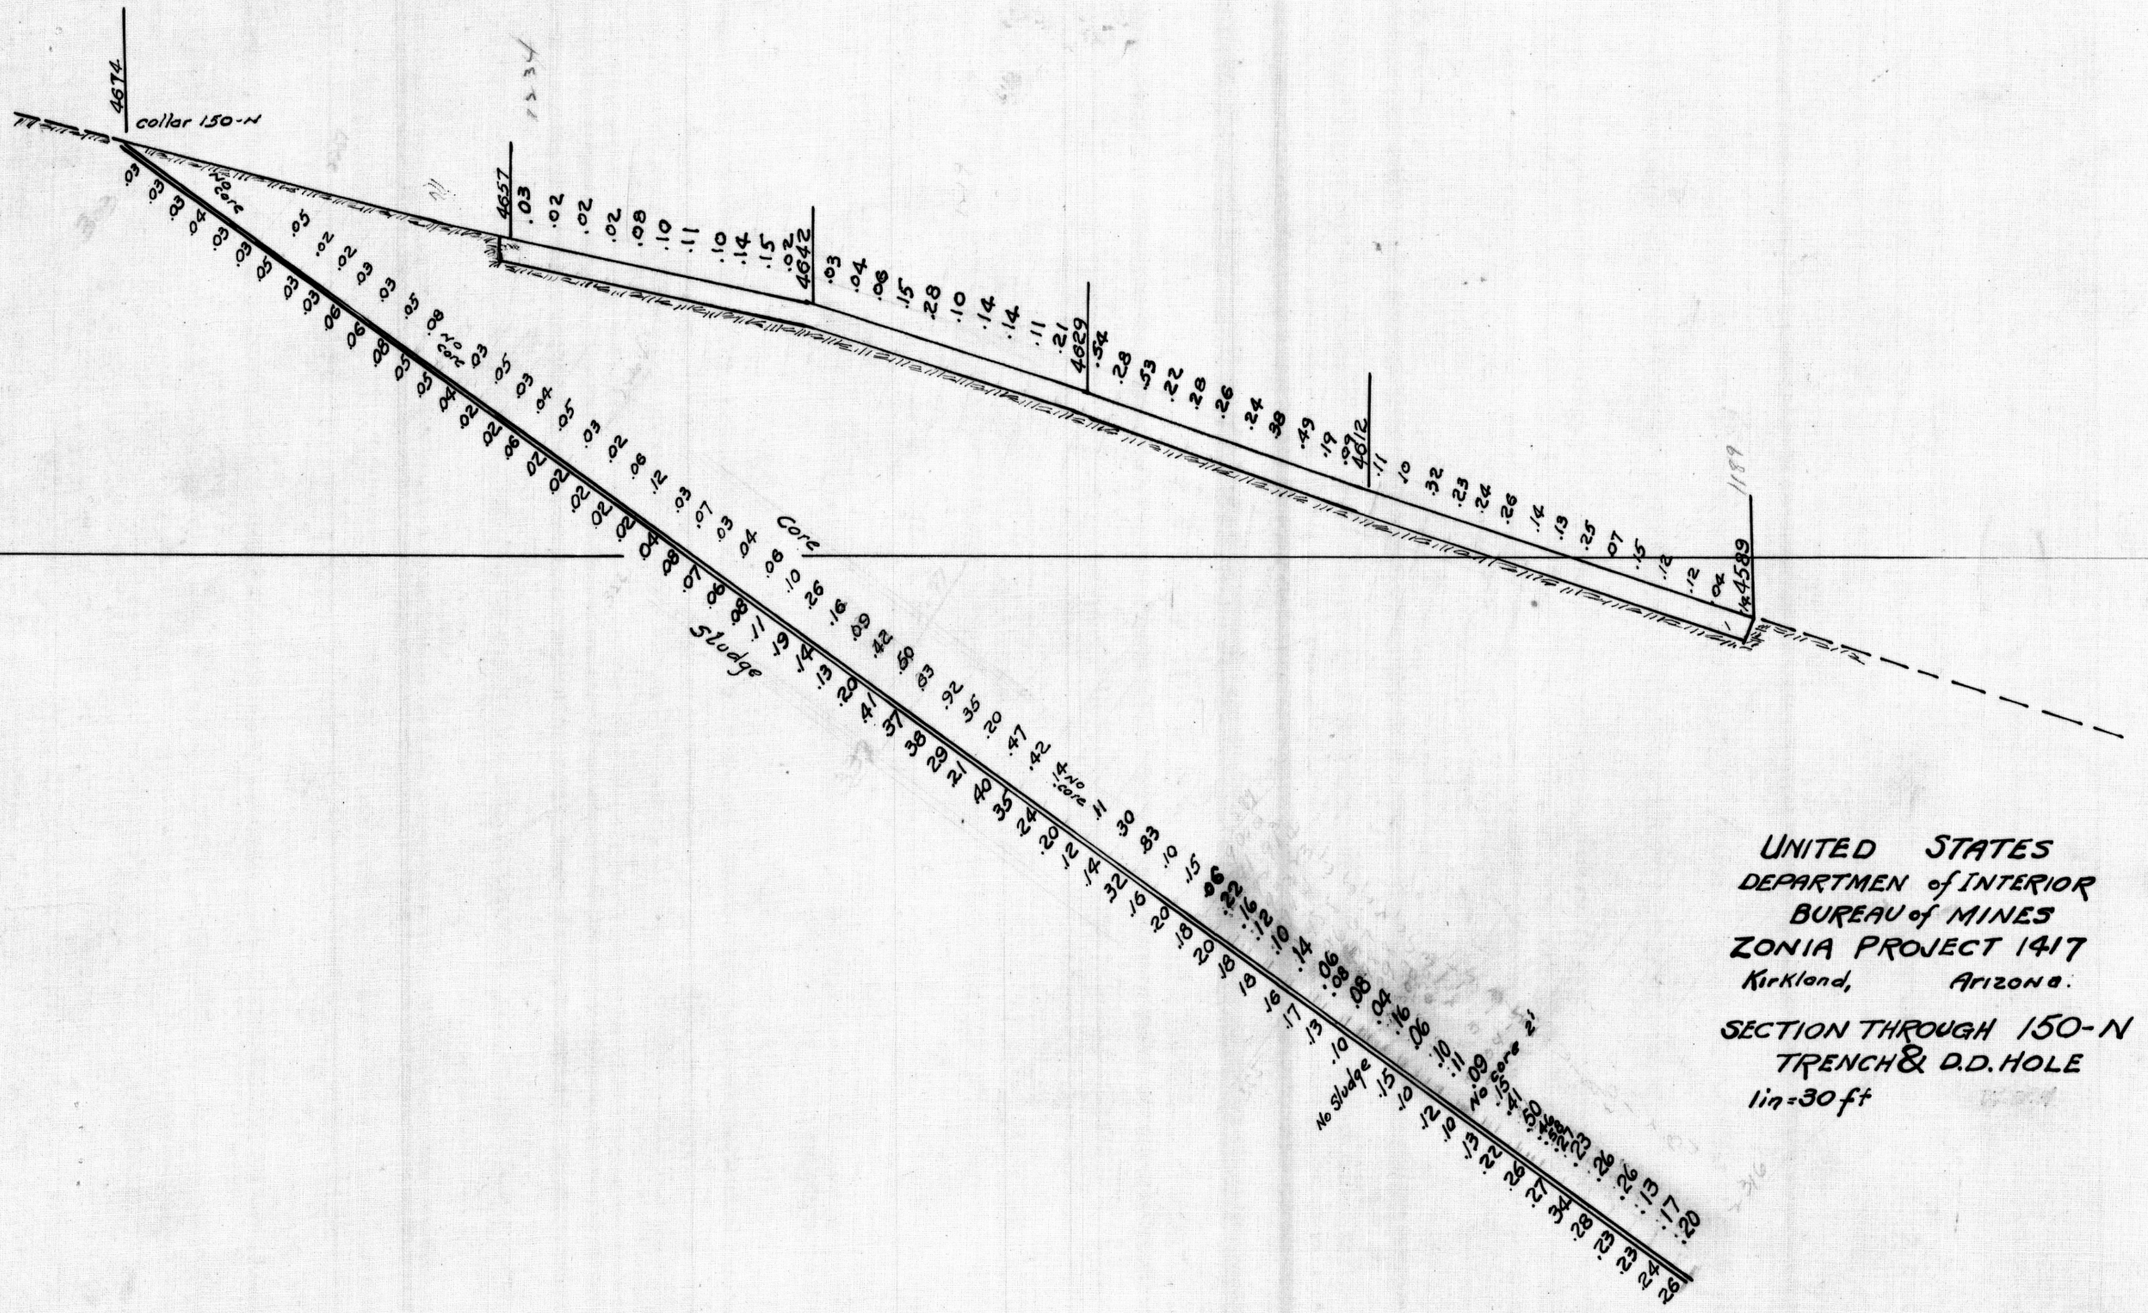

UNITED STATES
DEPARTMEN of INTERIOR
BUREAU of MINES
ZONIA PROJECT 1417
Kirkland, Arizona.

SECTION THROUGH 150-N
TRENCH & D.D. HOLE
1in=30ft

5 (7)