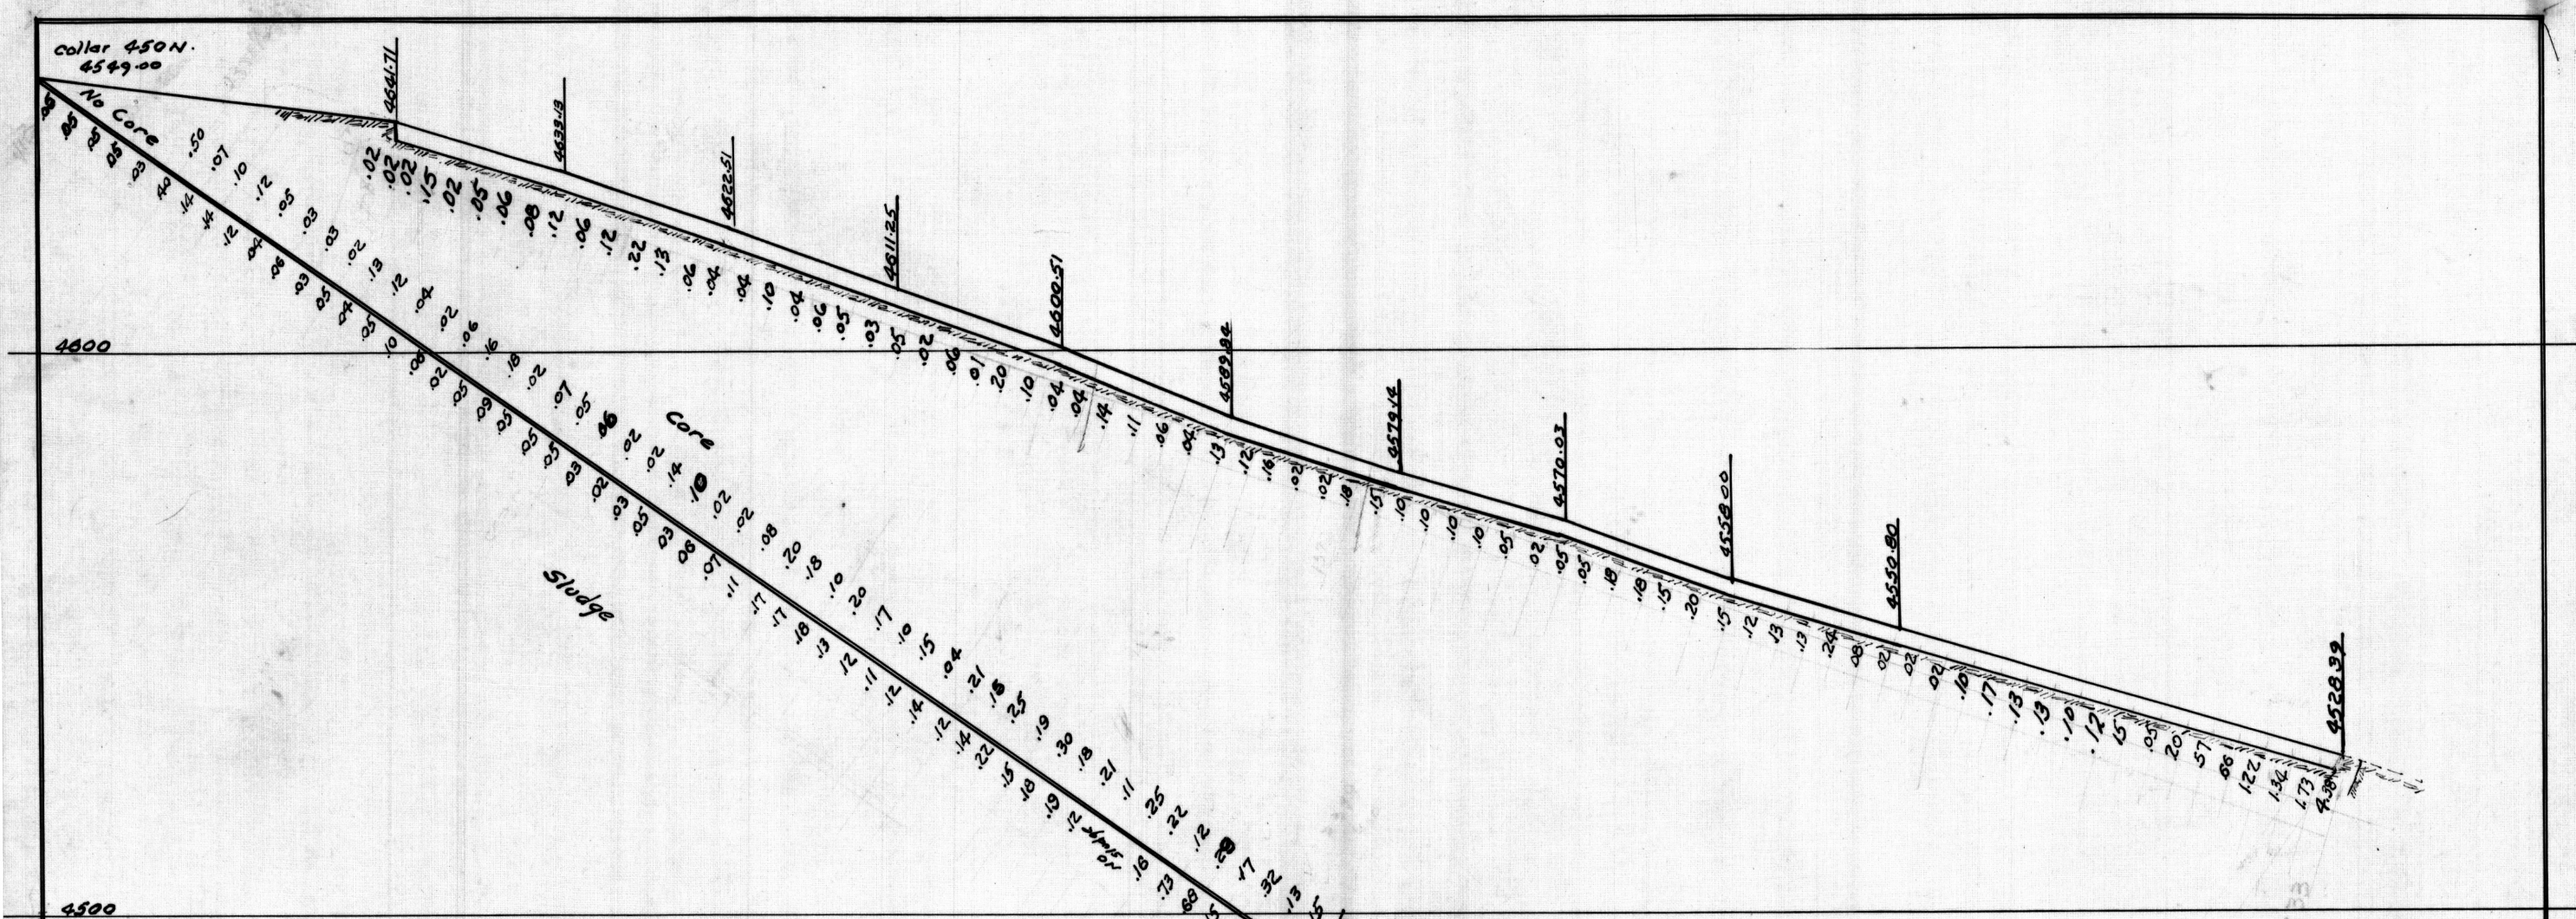

UNITED STATES
DEPARTMENT of INTERIOR
BUREAU of MINES
ZONIA PROJECT 1417.
Kirkland, Arizona.

SECTION THROUGH 450-N
TRENCH & D.D. HOLE.
1in=30ft