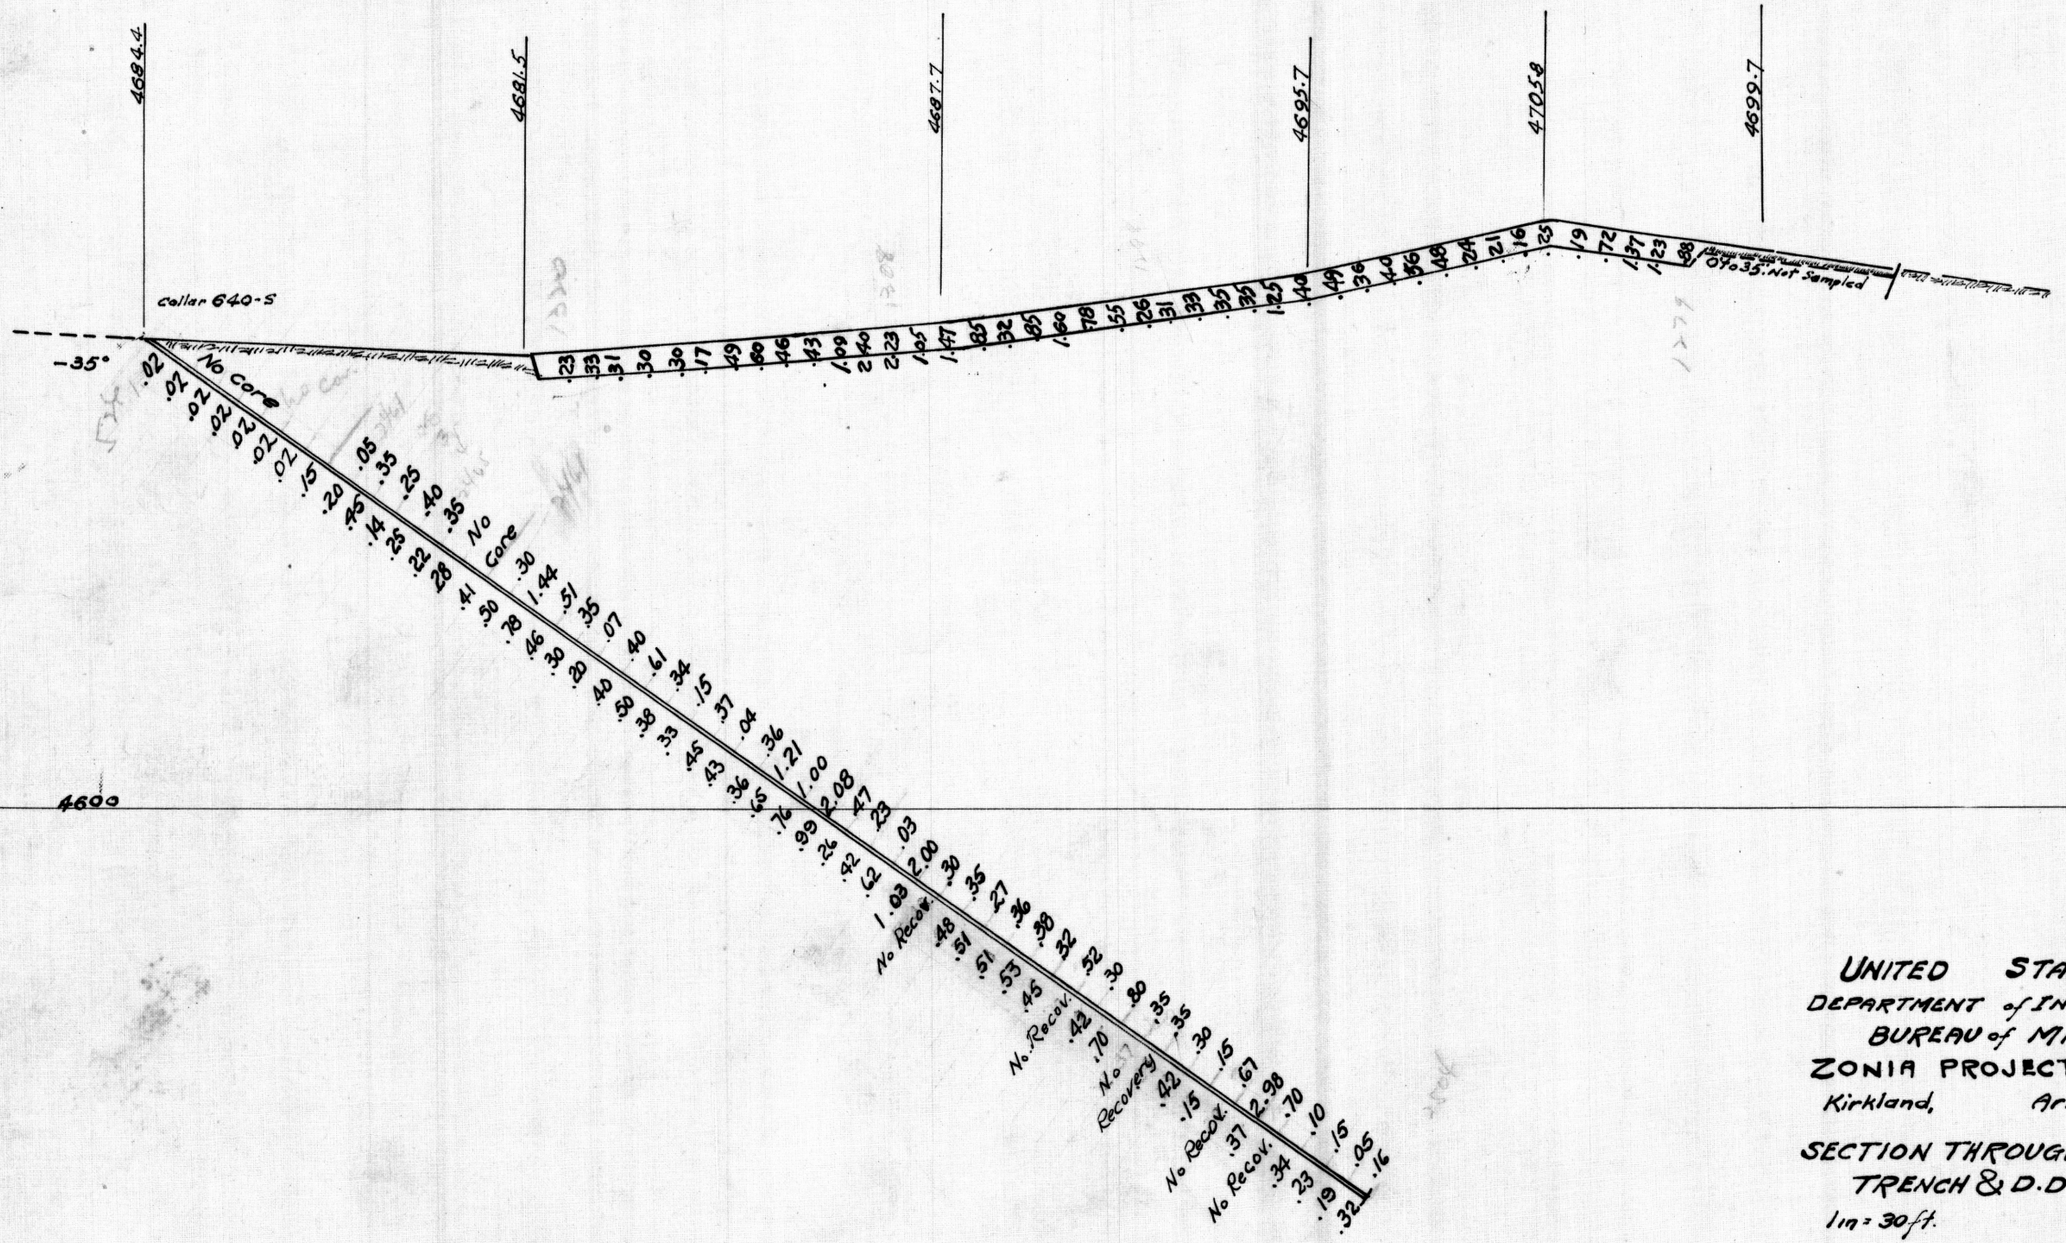

UNITED STATES
DEPARTMENT of INTERIOR
BUREAU of MINES
ZONIA PROJECT 1417
Kirkland, Arizona

SECTION THROUGH 640-S
TRENCH & D.D HOLE
1 in = 30 ft.