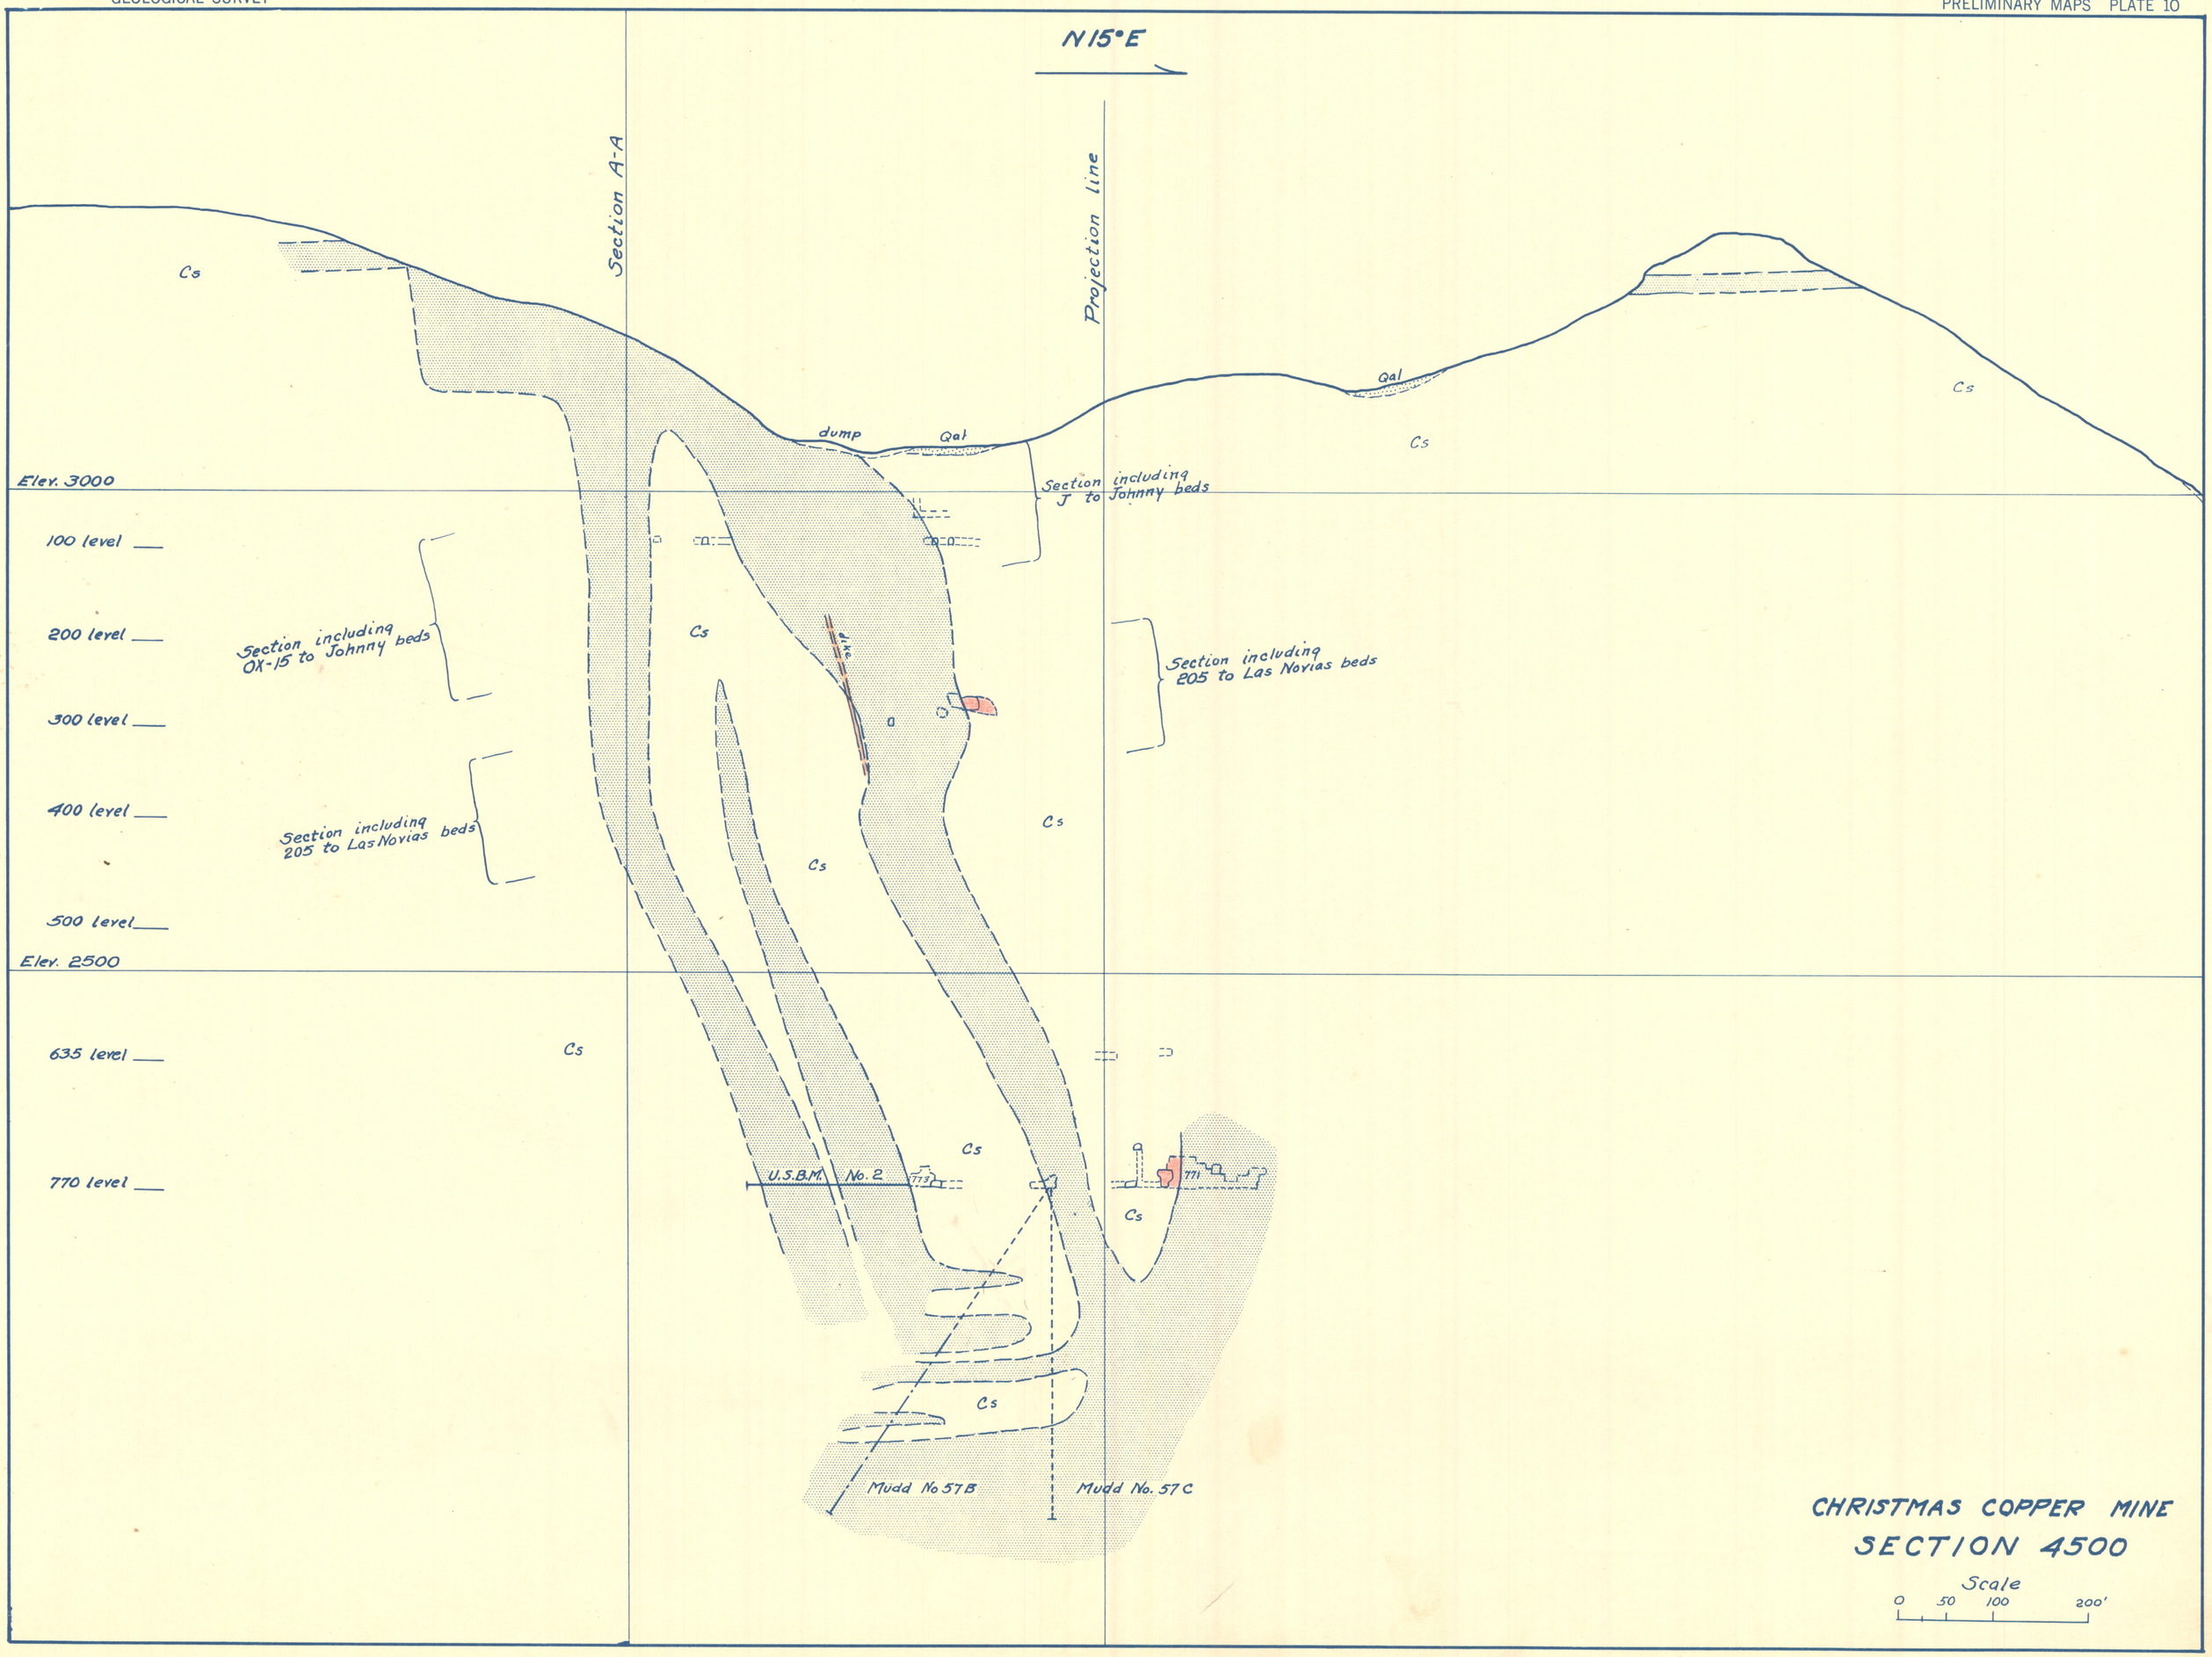
N15°E
Section A-A
Projection line
Cs
dump
Qal
Qal
Cs
Cs
Elev. 3000
Section including J to Johnny beds
100 level
200 level
Section including OX-15 to Johnny beds
Cs
dike
Section including 205 to Las Novias beds
300 level
400 level
Section including 205 to Las Novias beds
Cs
Cs
500 level
Elev. 2500
635 level
Cs
Cs
770 level
U.S.B.M. No. 2
713
771
Cs
Cs
Mudd No 57B
Mudd No. 57C
CHRISTMAS COPPER MINE
SECTION 4500
Scale
0 50 100 200'