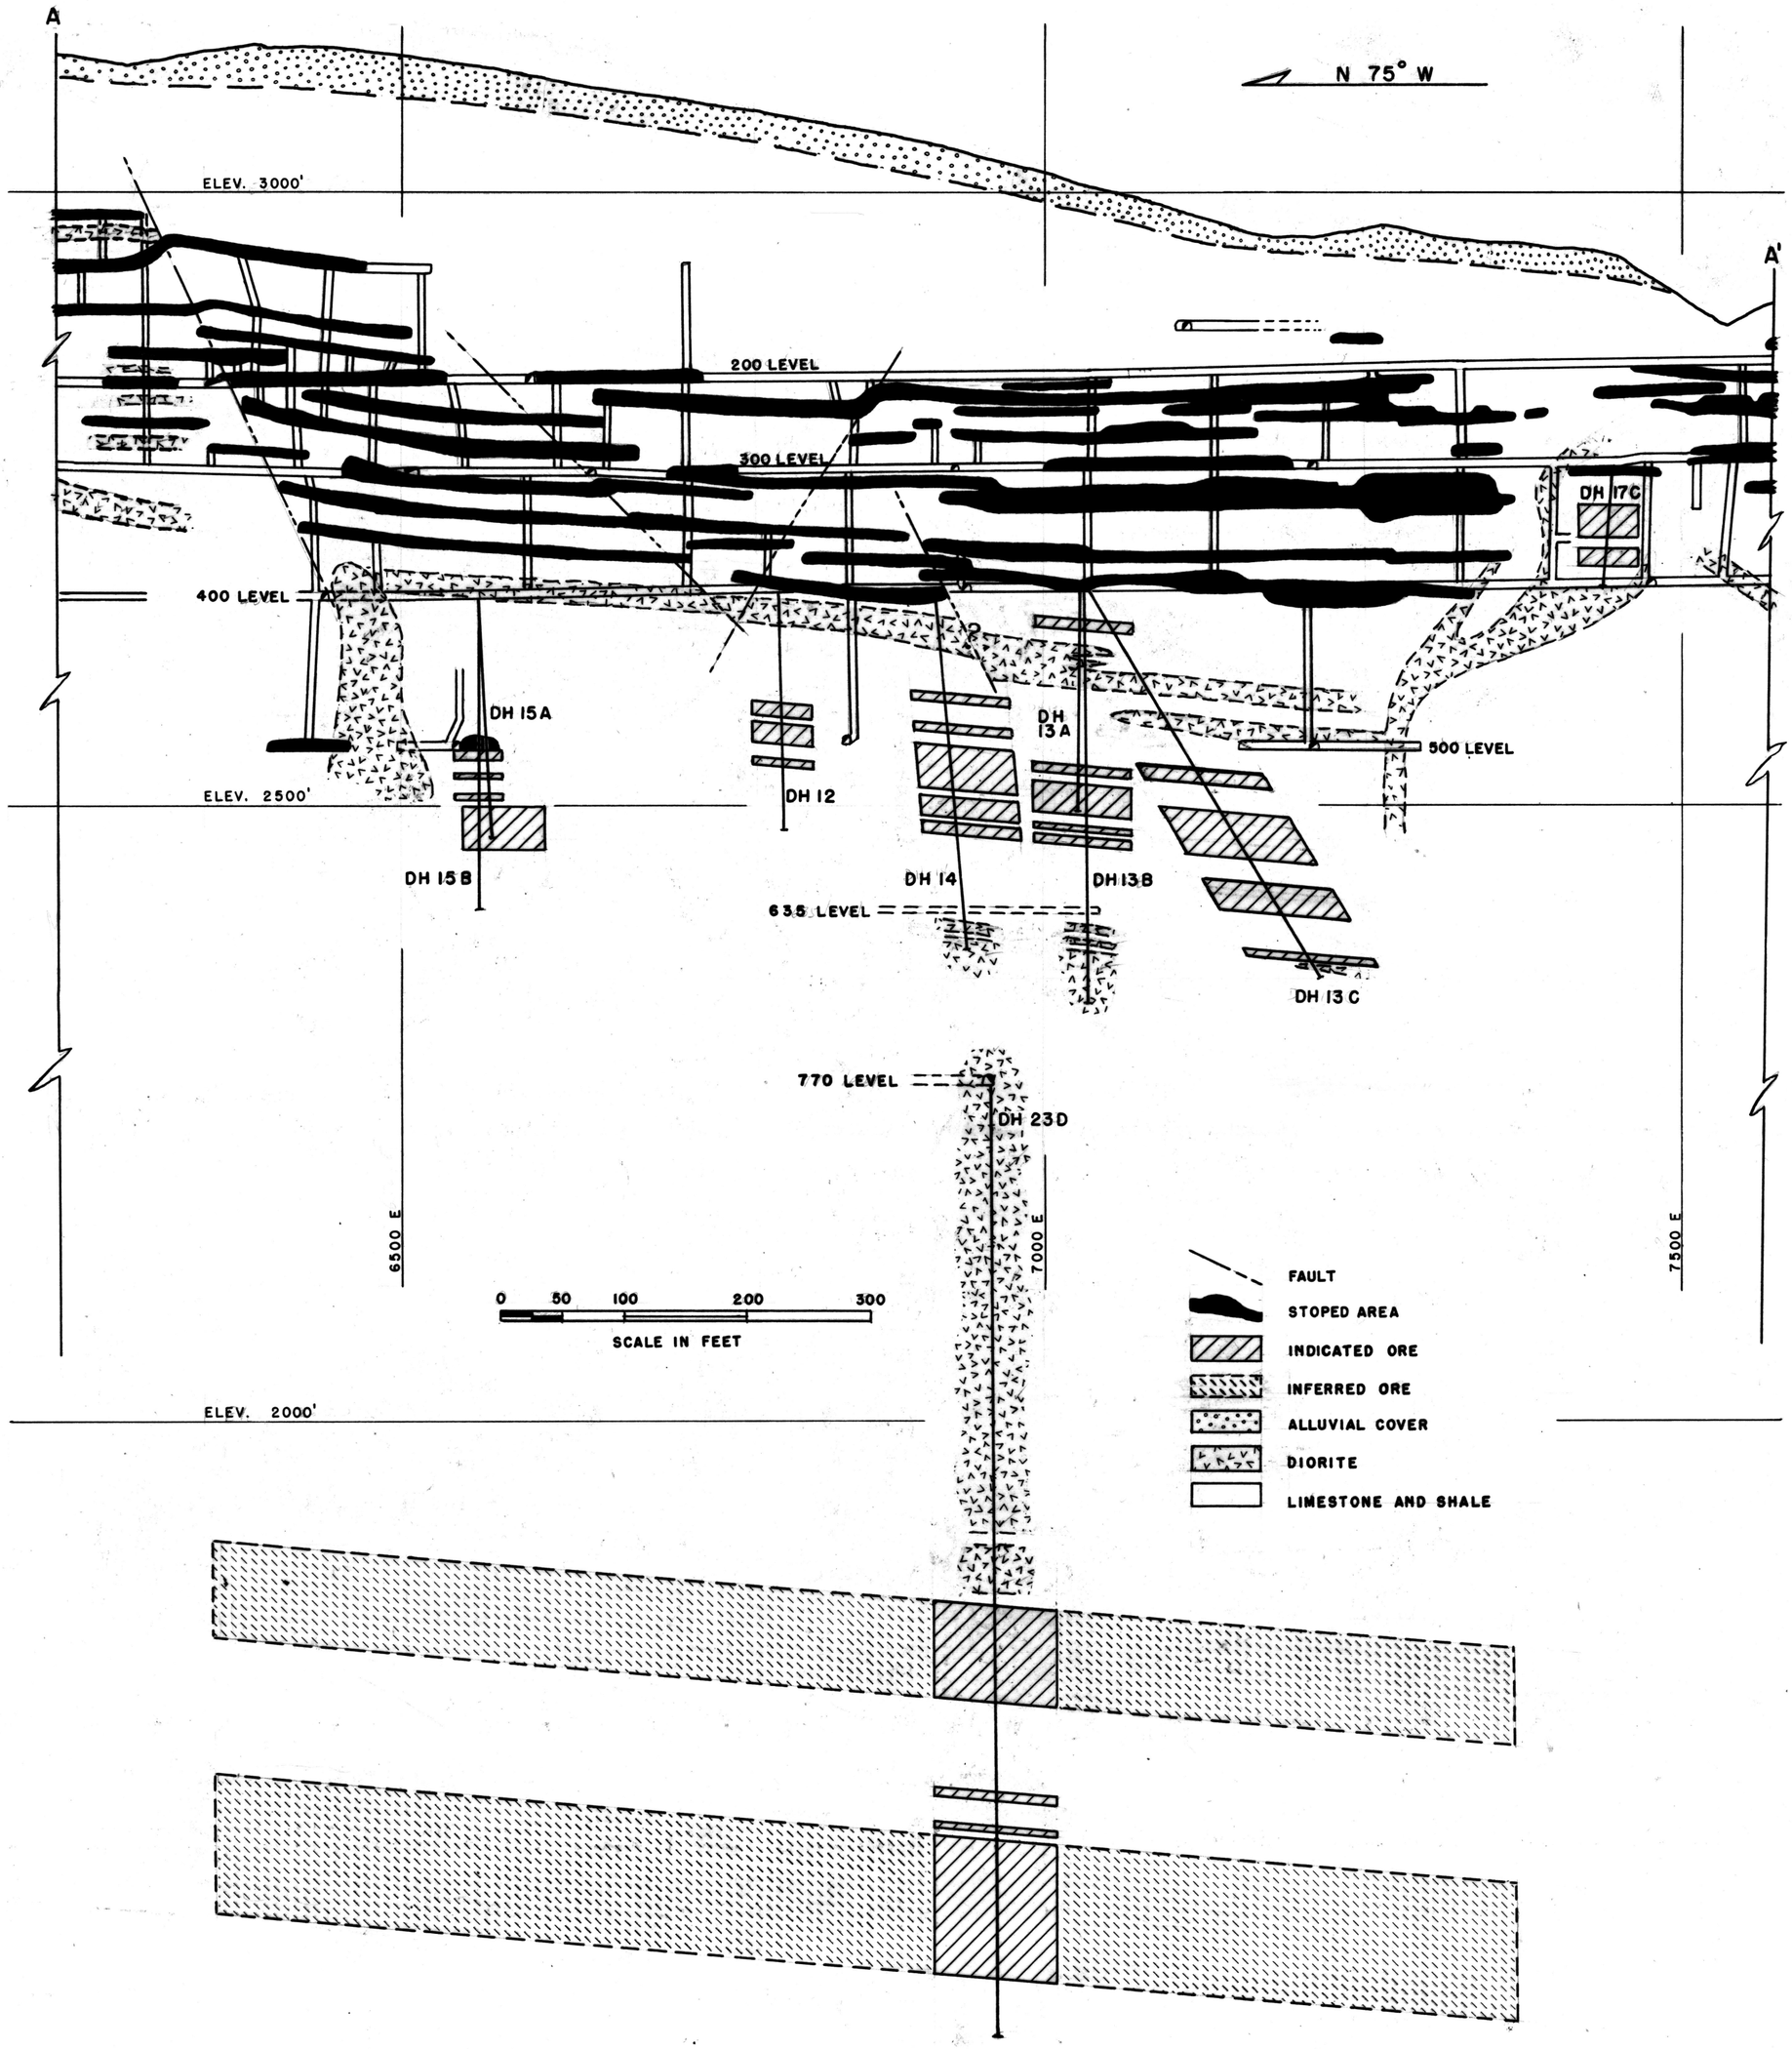

FIG. 48-PROJECTION ON VERTICAL SECTION A-A', OF MINE WORKINGS ALONG SOUTH CONTACT, CHRISTMAS MINE.