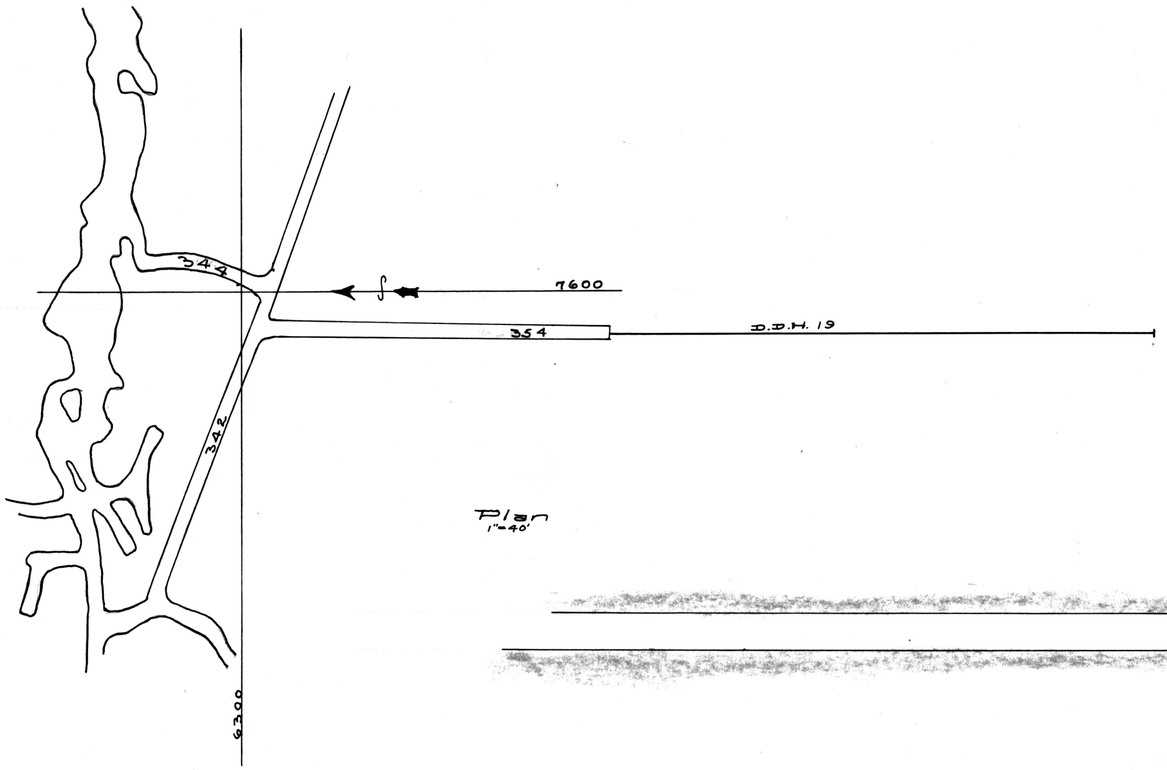

Plan
1"=40'

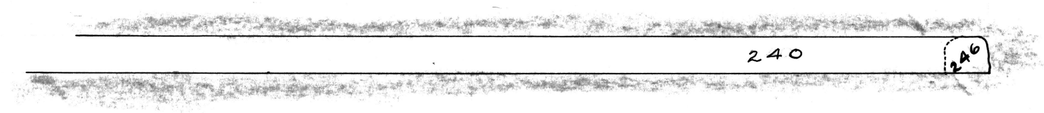

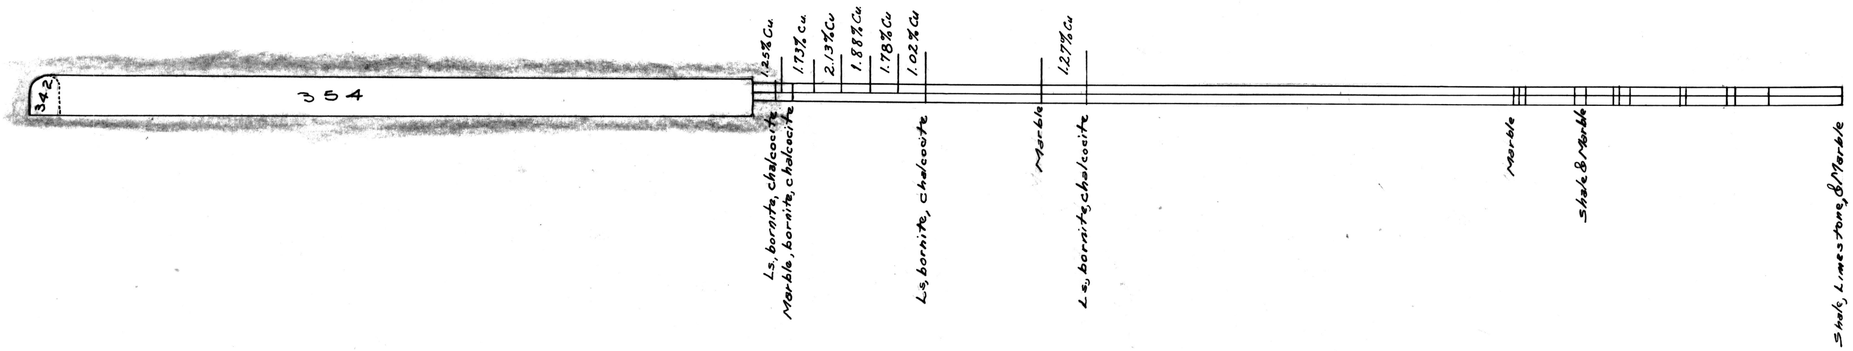

Section
1"=20'

Department of Interior
Bureau of Mines
Project 1419
Christmas, Arizona
Plan & Section Thru
D.D.H. 19
10/23/43 Scale 1"=20'

Diorite
Shale
Limestone
Garnet