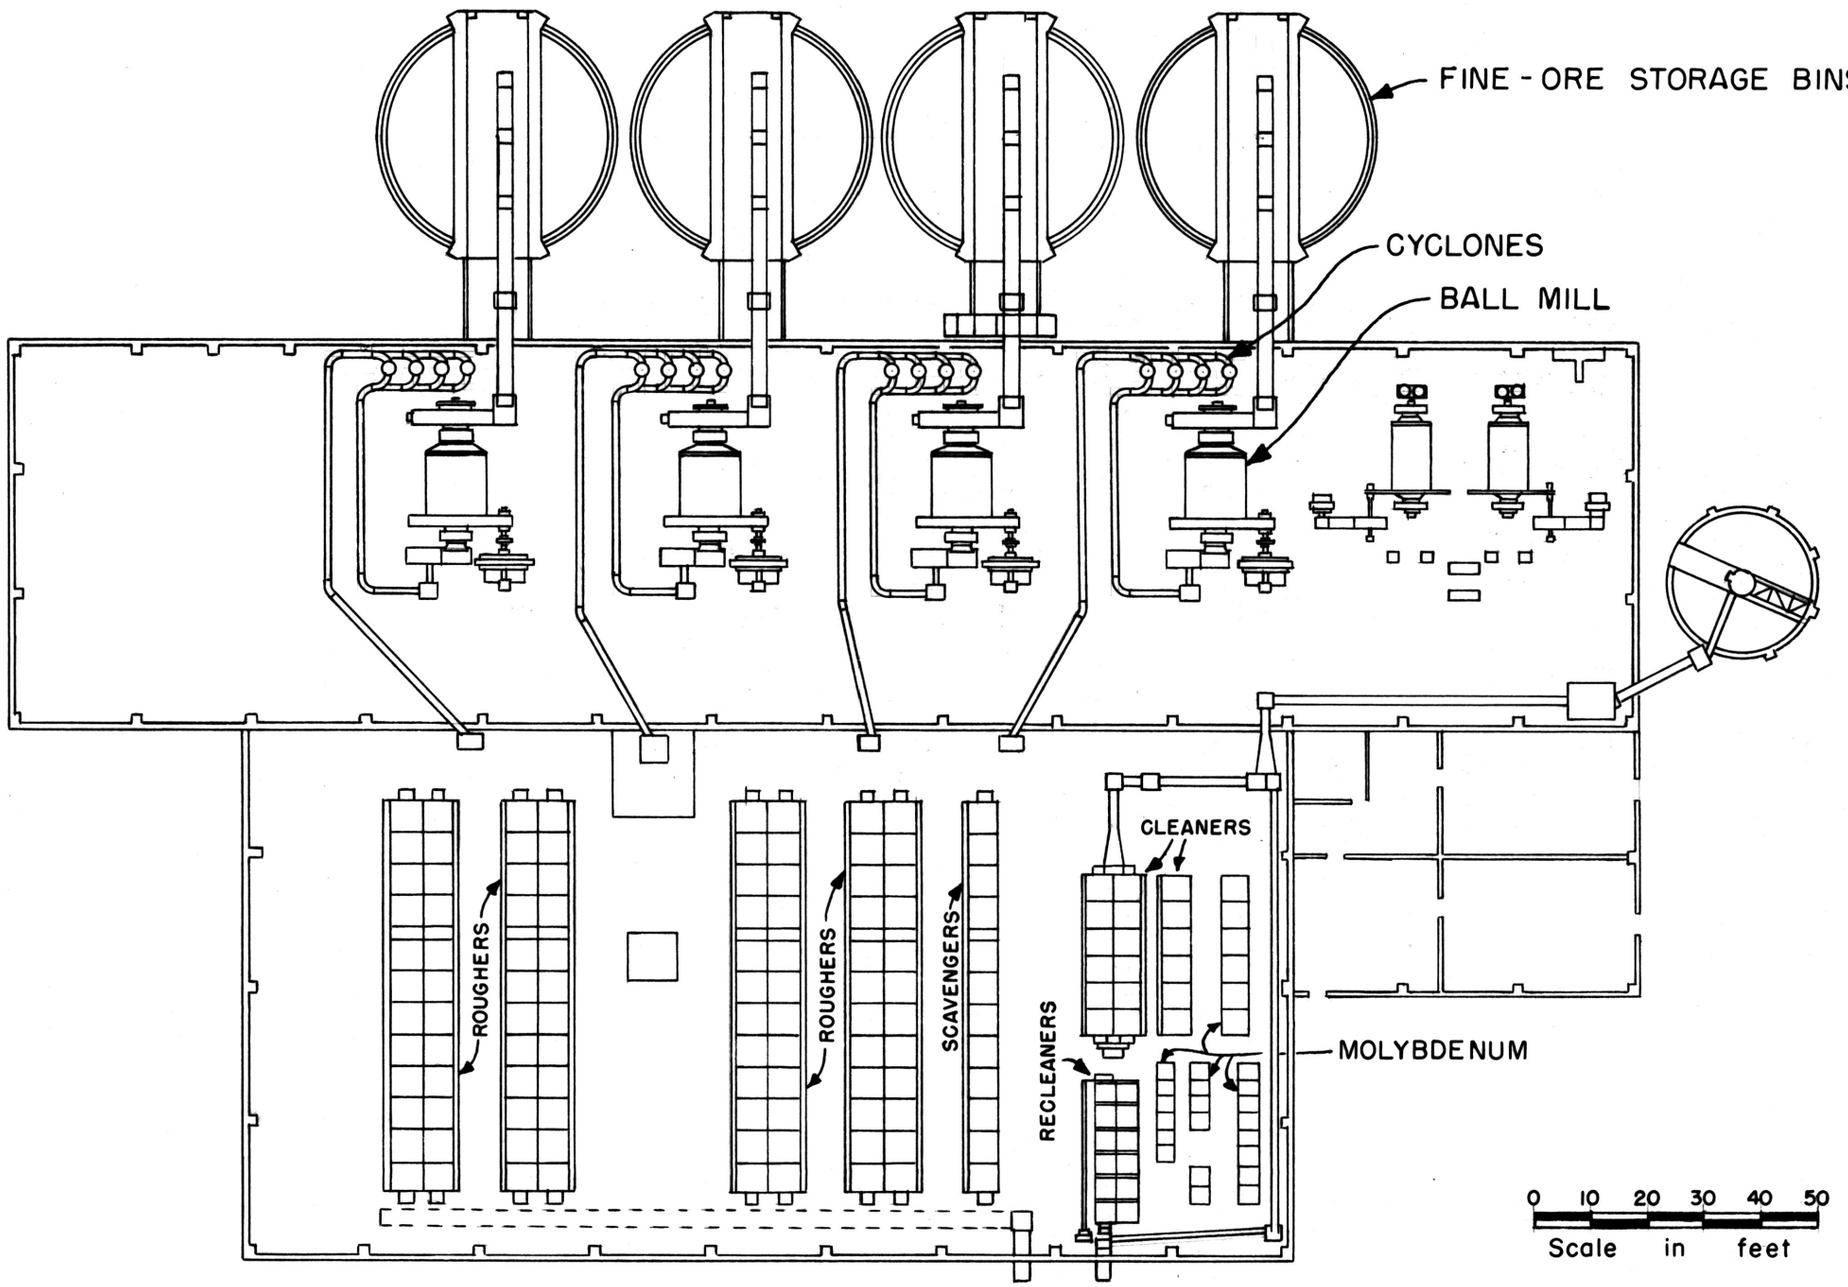

Figure 31.-Plan of mill floor.

REDUCE TO THIS