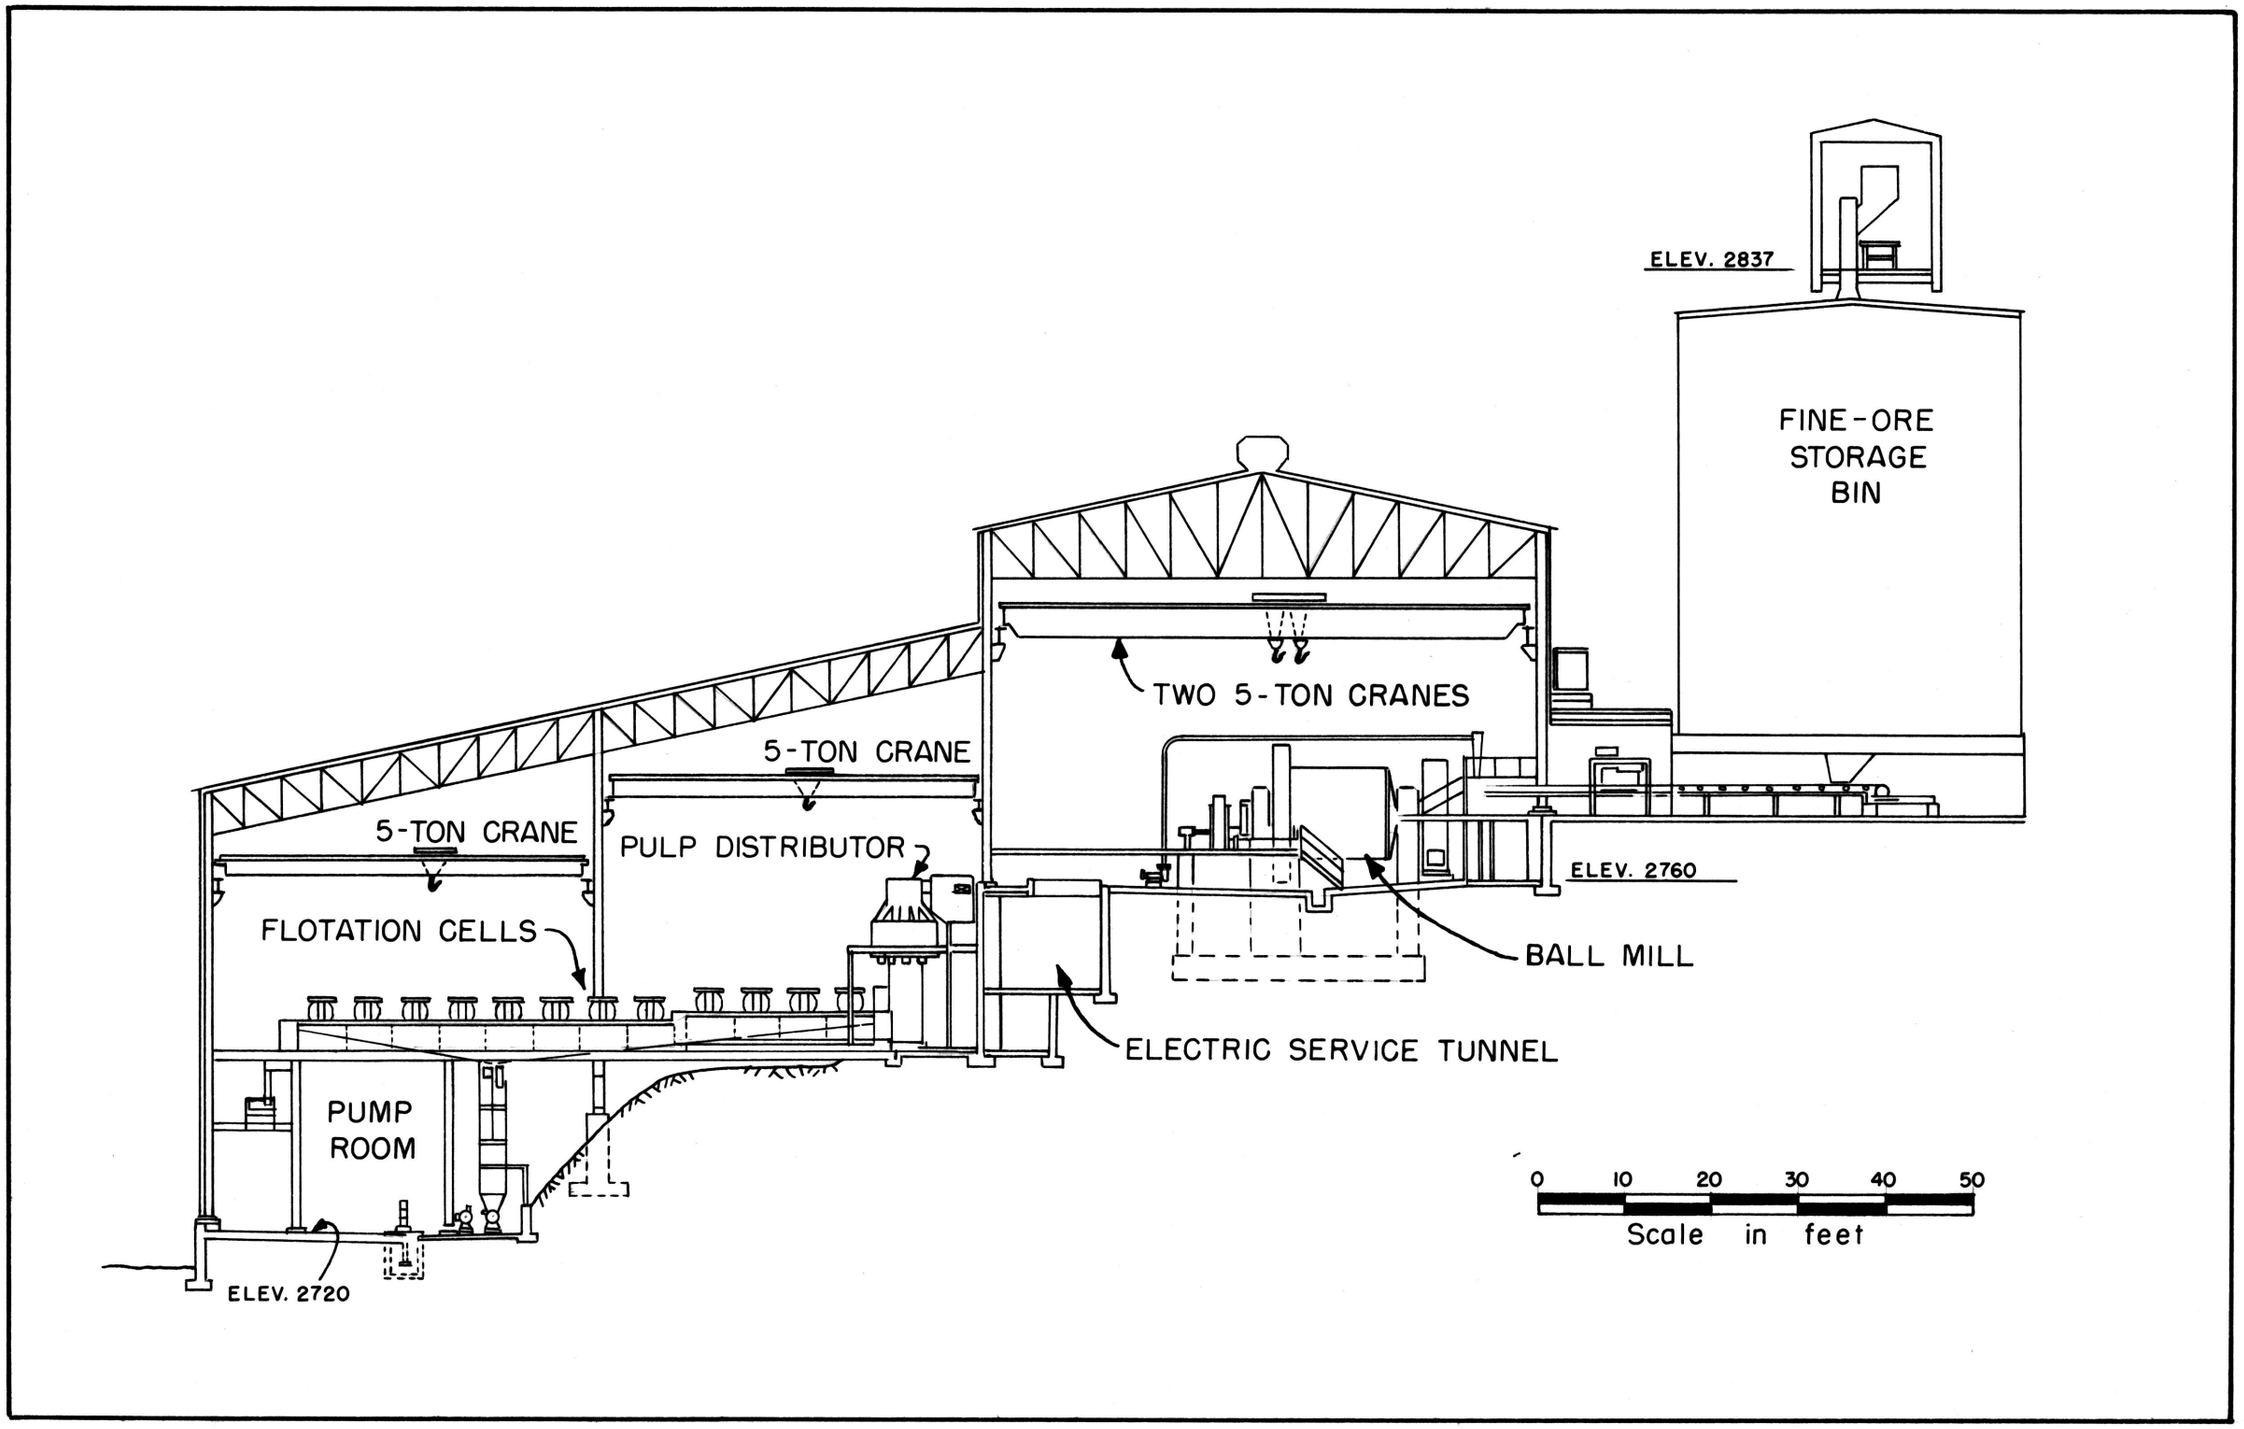

Figure 32.-Section through mill building.

REDUCE TO THIS