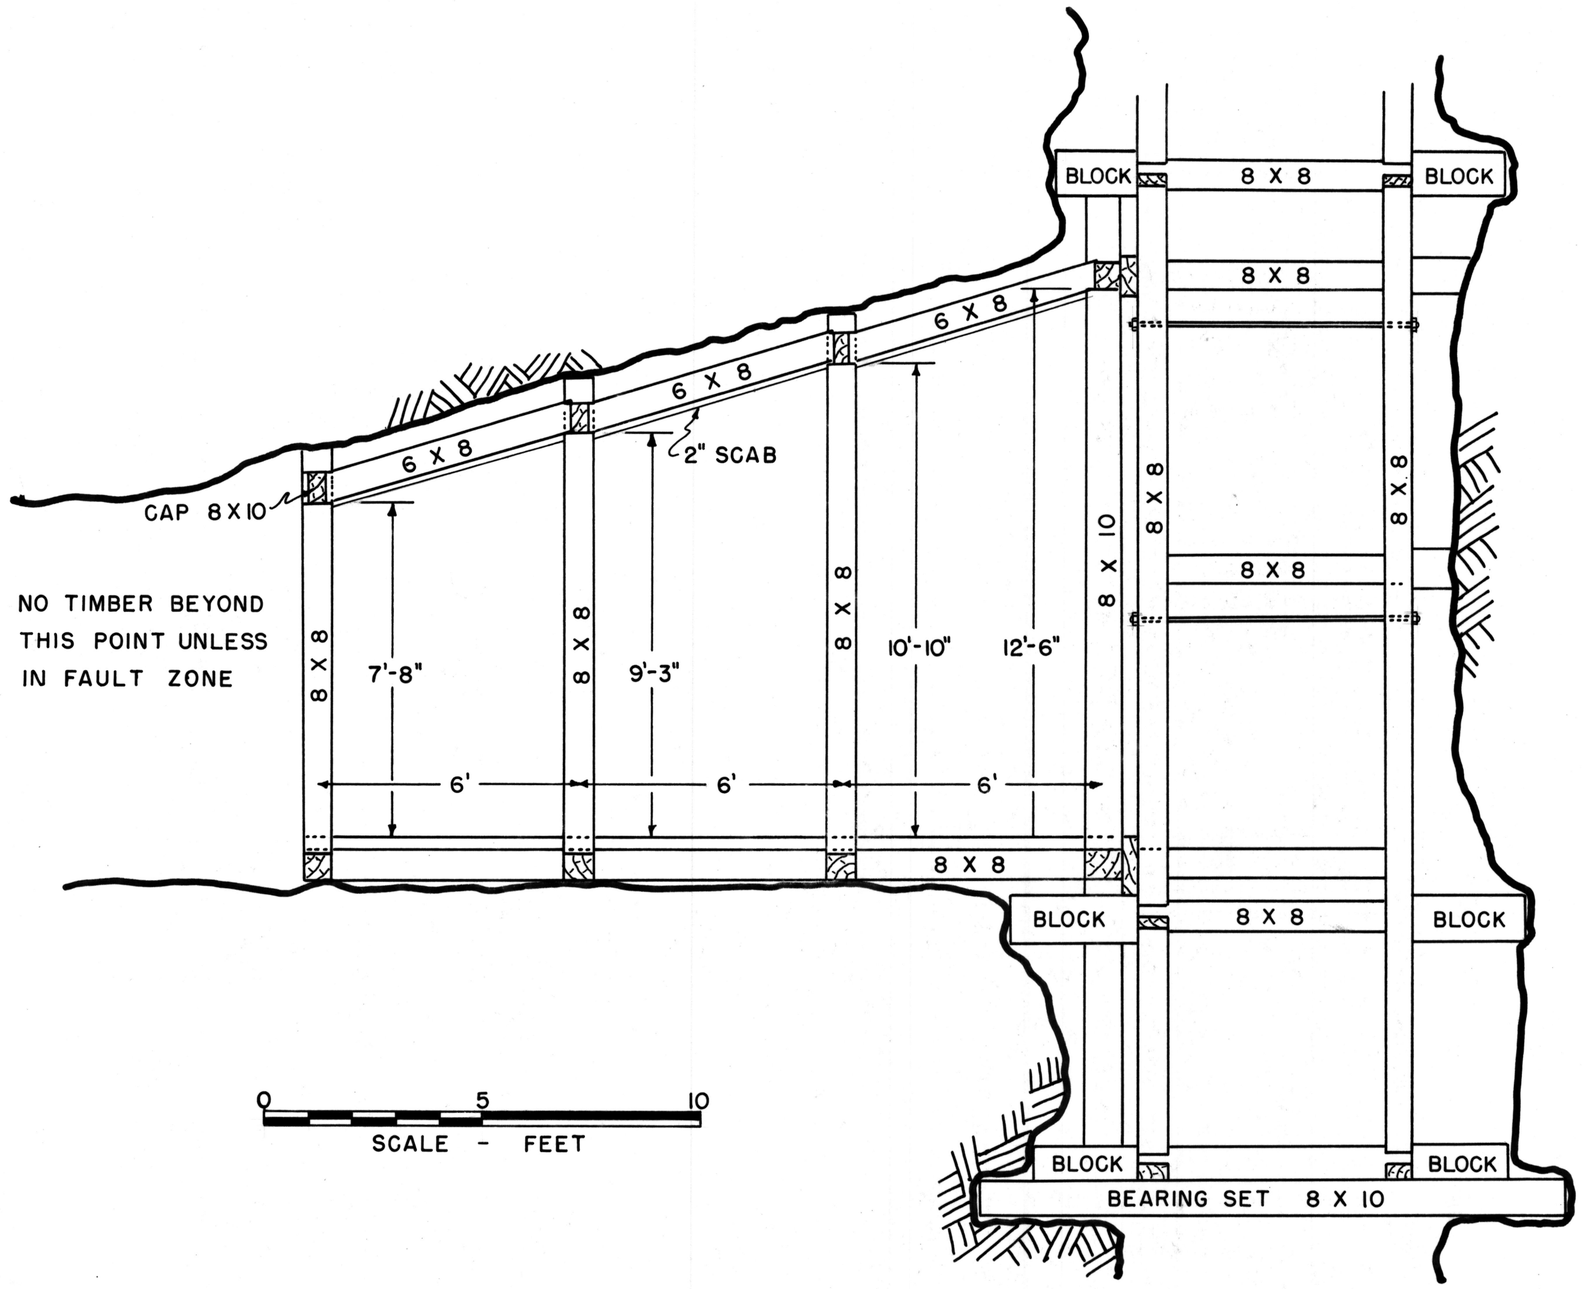

FIGURE-9-MOORE SHAFT STATION TIMBER

TO THIS

REDUCE THIS

Figure 9