U.S. DEPARTMENT OF THE INTERIOR - BUREAU OF MINES

VERTICAL SECTION ON LATITUDE SOUTH 2110, LOOKING NORTH, CERBAT MT. ZINC PROJECT NO. 1506

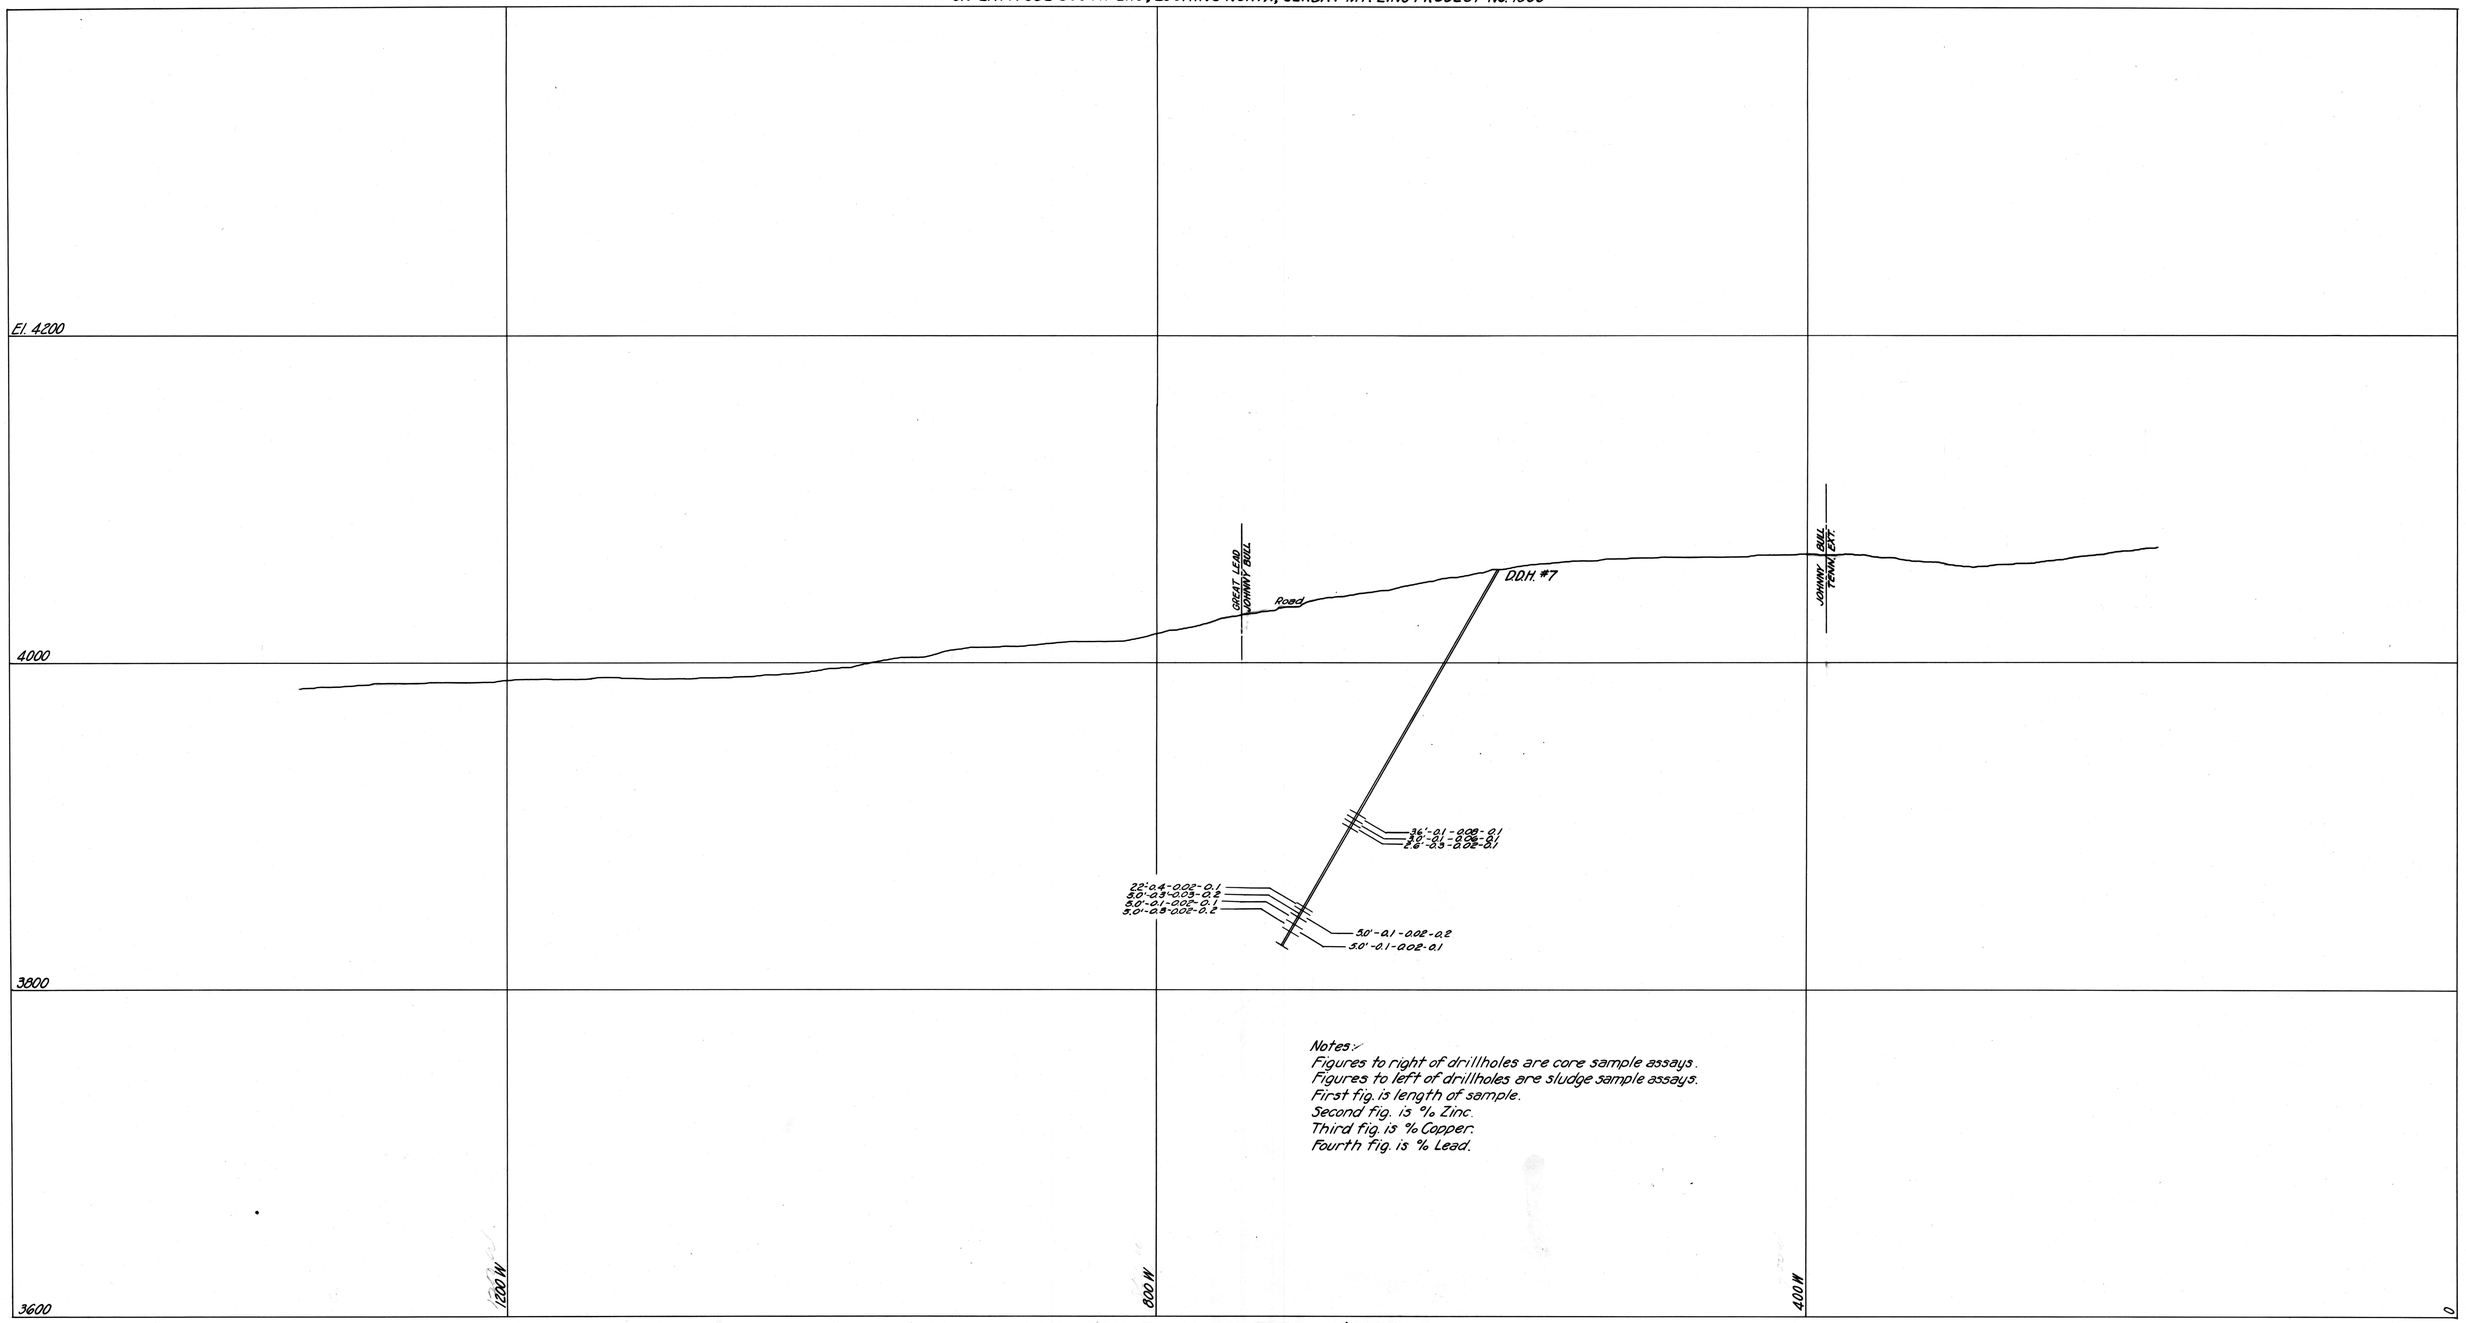

VALUES CUT IN HOLE NO. 7 - JOHNNY BULL & SILVER KNIGHT CLAIMS

Scale: 1" = 50'

Dec. 27, 1943