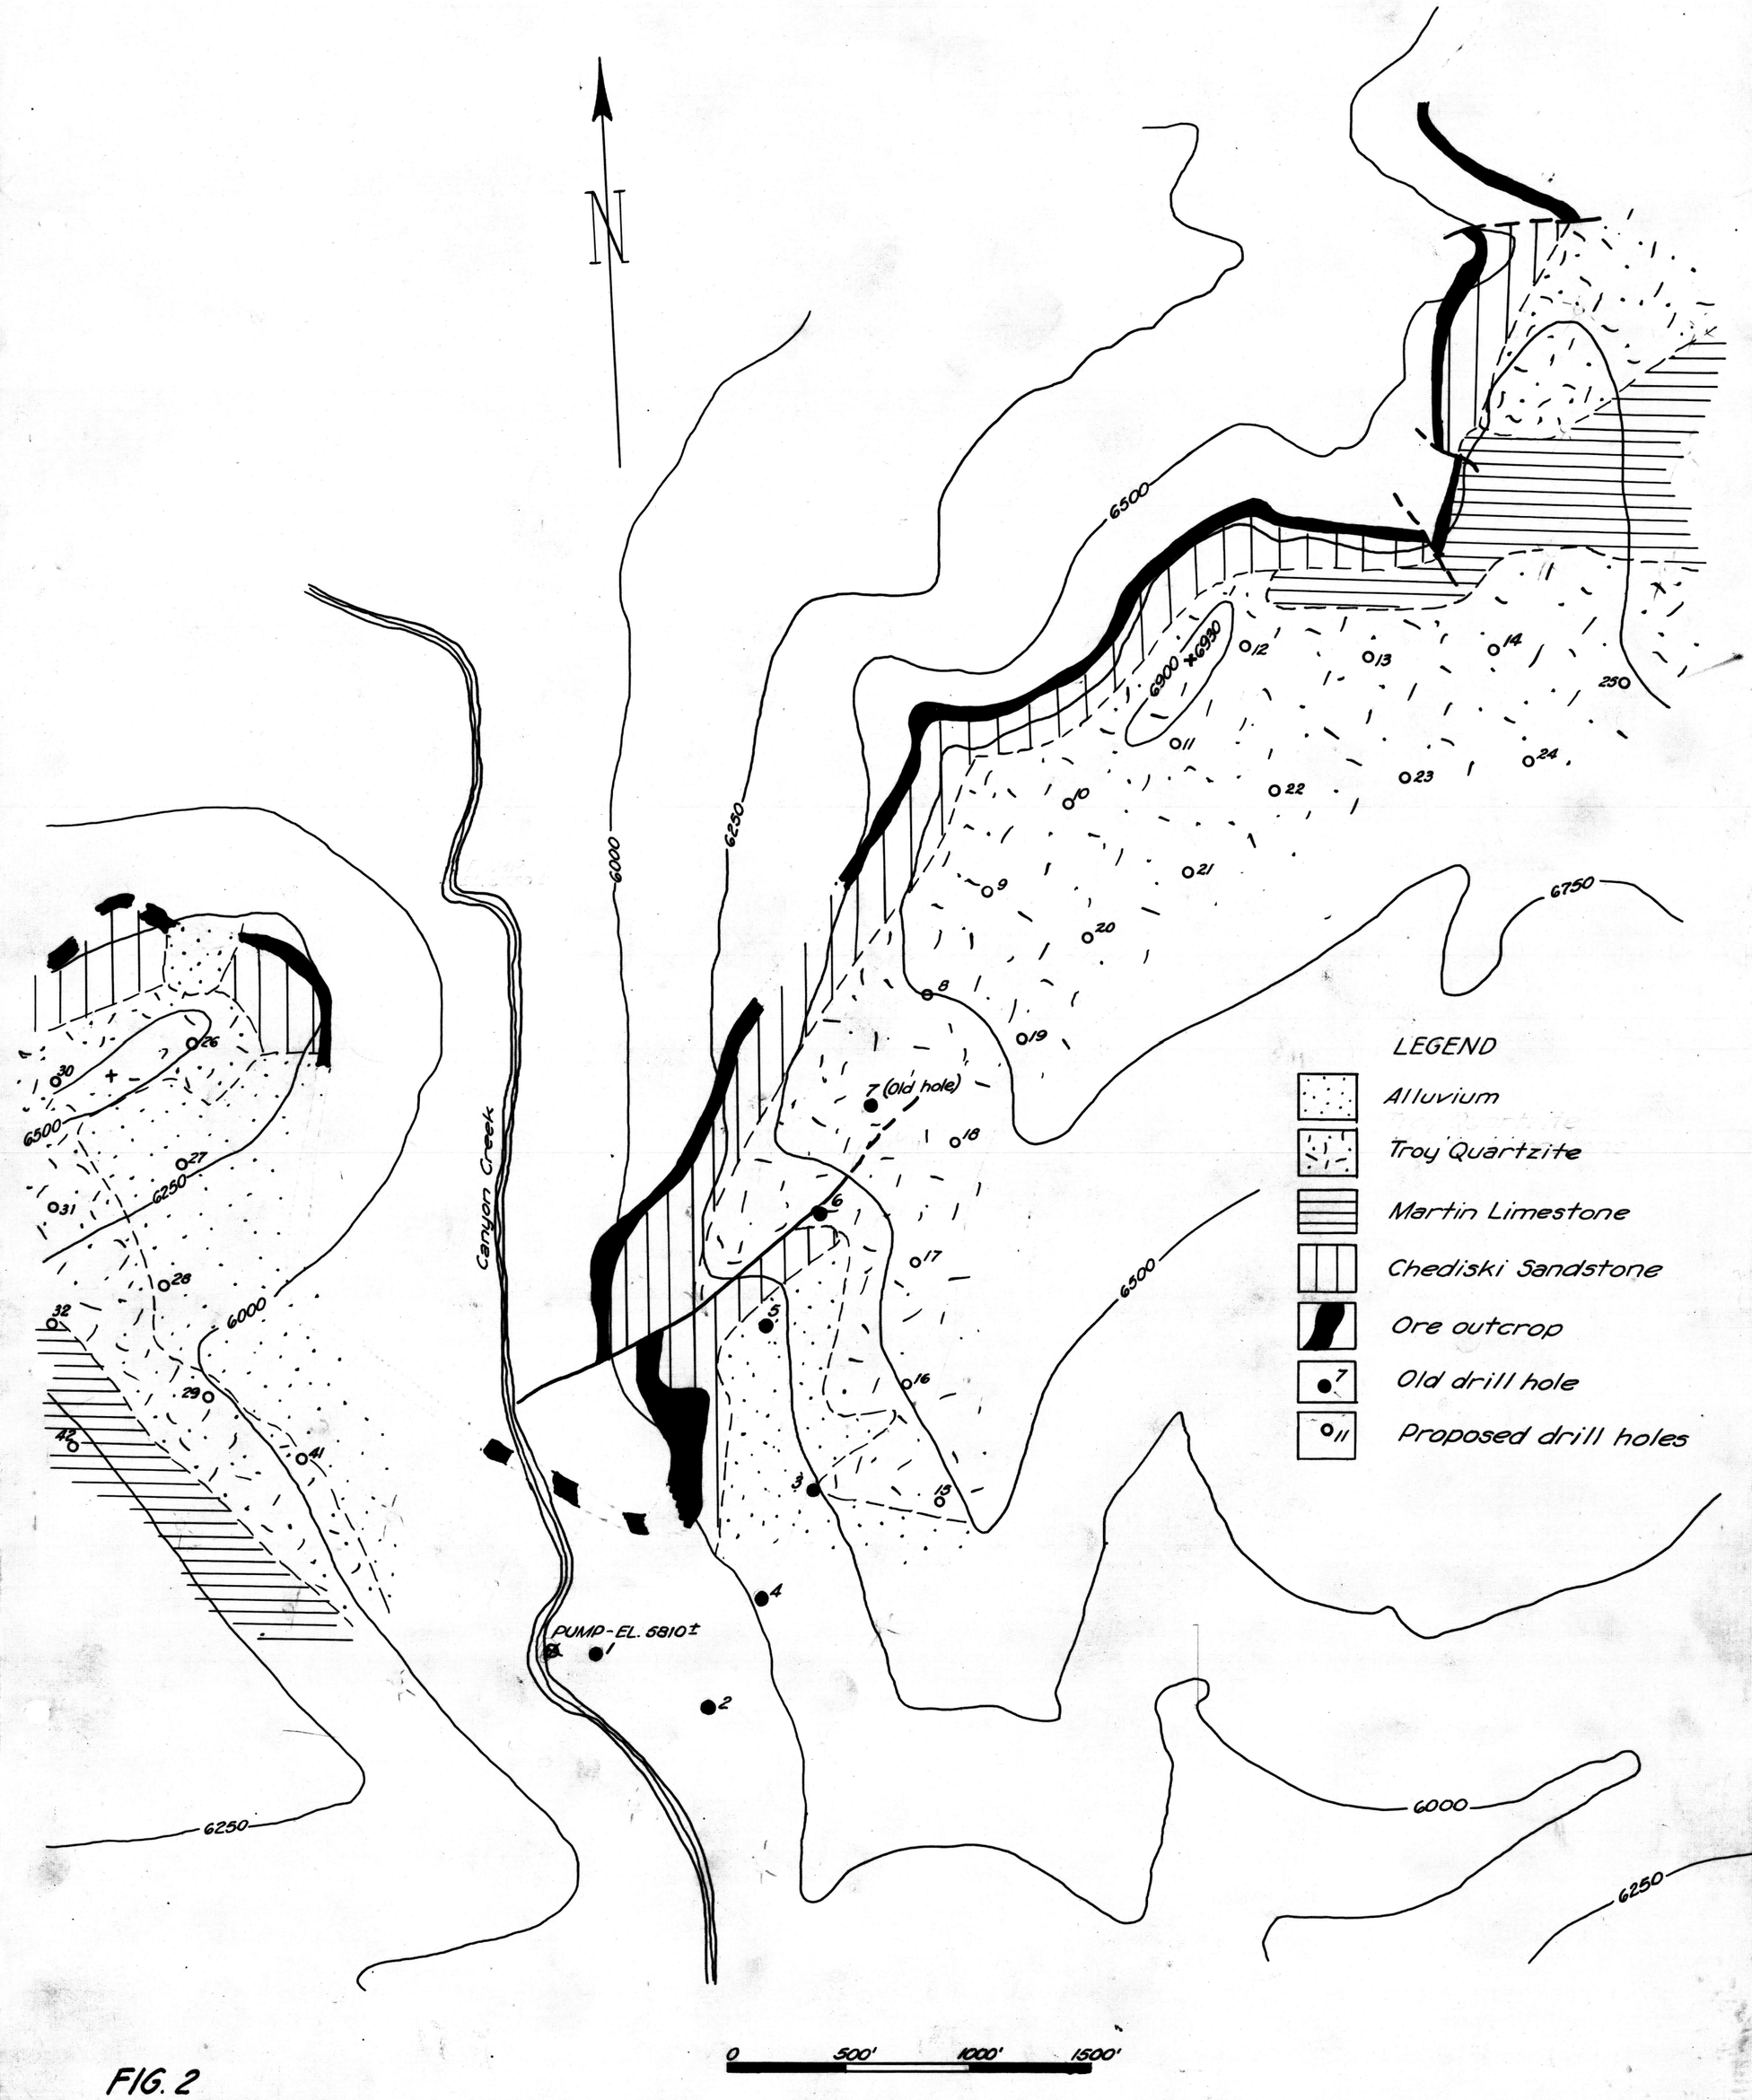

FIG. 2
LAYOUT OF PROPOSED ADDITIONAL DIAMOND DRILLING - APACHE IRON PROJECT NO. 904