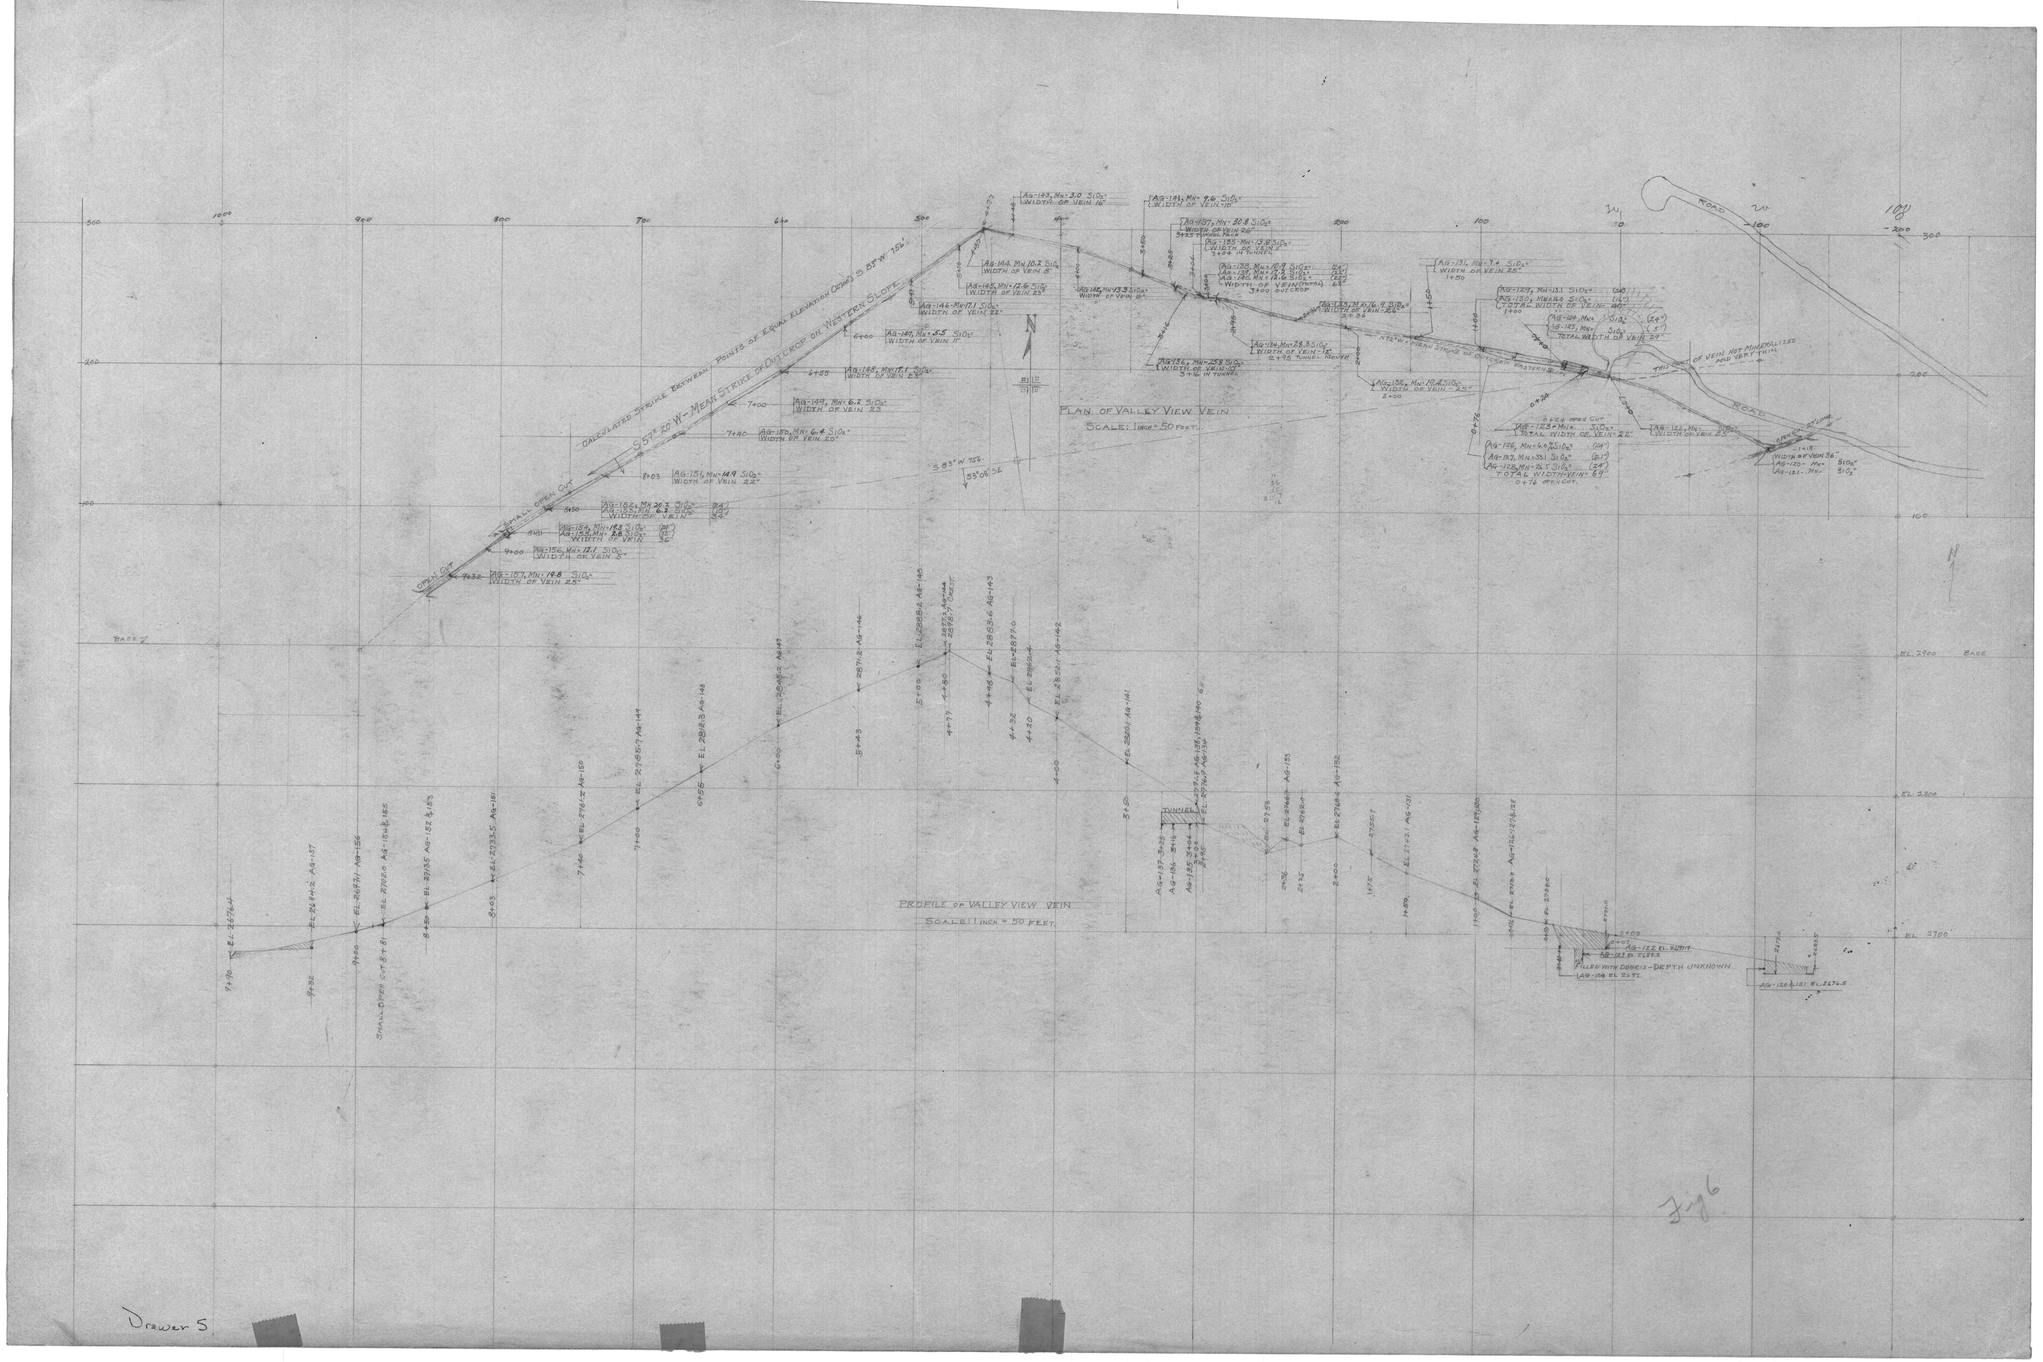
PLAN OF VALLEY VIEW VEIN
SCALE: 1 INCH = 50 FEET.
PROFILE OF VALLEY VIEW VEIN
SCALE: 1 INCH = 50 FEET.
CALCULATED STRIKE BETWEEN POINTS OF EQUAL ELEVATION ON OUTCROP ON WESTERN SLOPE
S 55° 20' W - MEAN STRIKE OF OUTCROP ON WESTERN SLOPE
SMALL OPEN CUT
OPEN CUT
TUNNEL
ROAD
BASE
EL. 2900
EL. 2800
EL. 2700
FILLED WITH DEBRIS - DEPTH UNKNOWN
Fig 6
Drawer 5