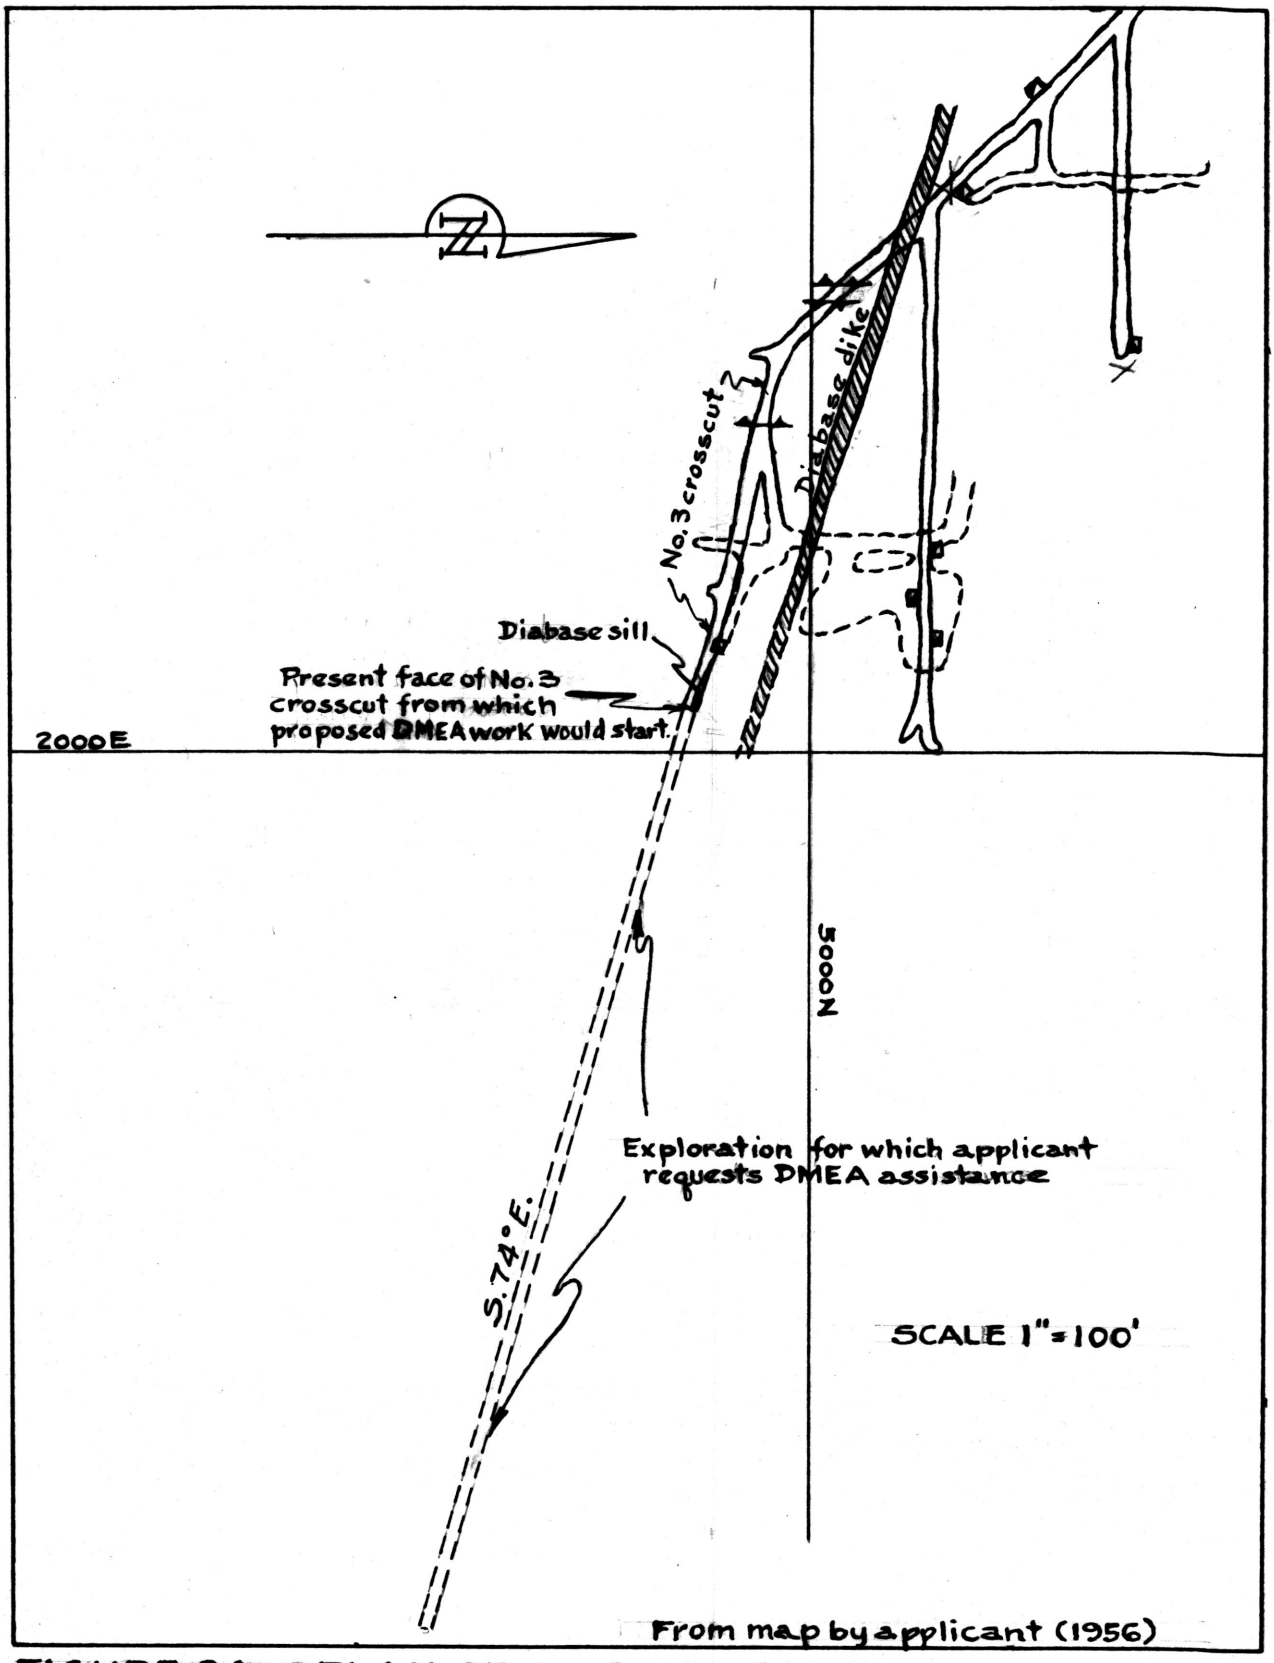

FIGURE 3A.- PLAN OF SOUTH WORKINGS OF REGAL MINE AND PROPOSED PROJECT (DMEA 3707).