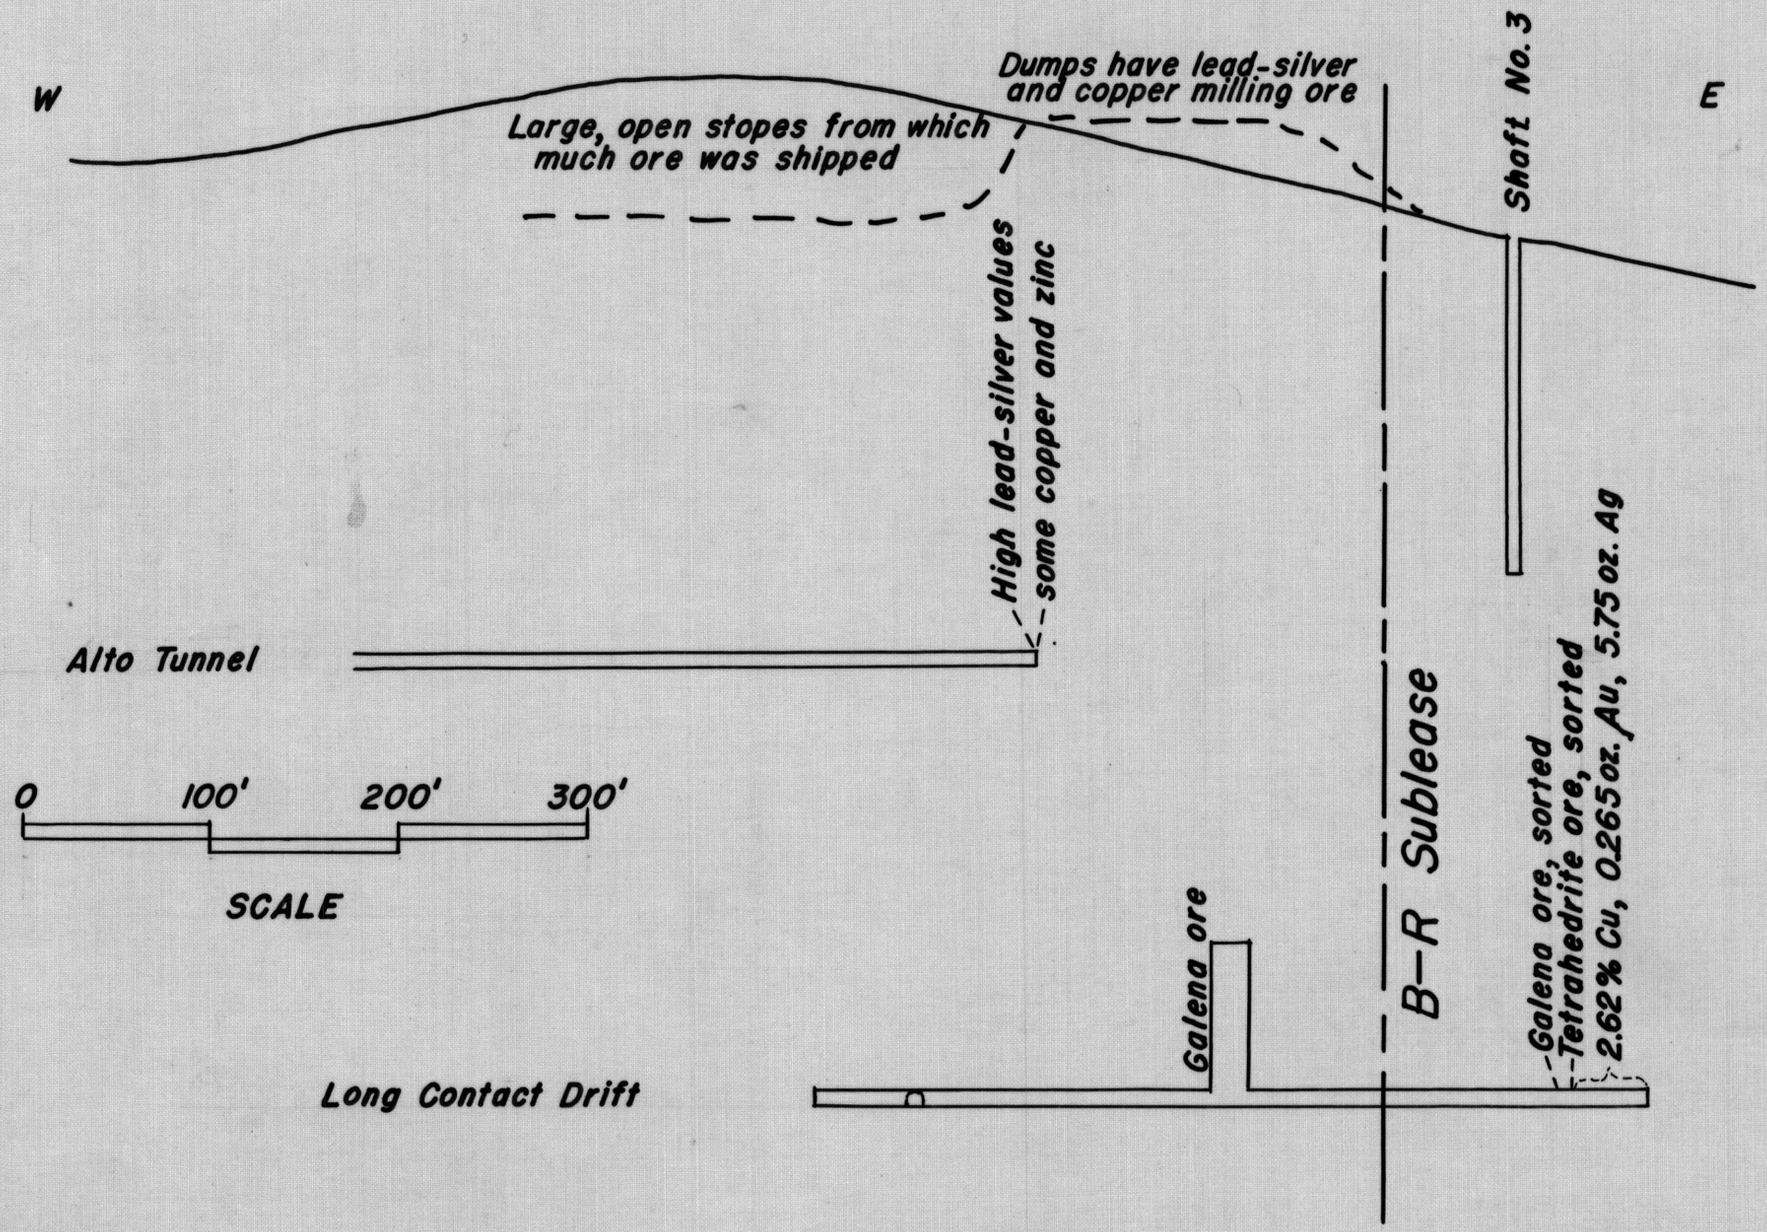

Fig. 6 Longitudinal section of west end workings on Alto vein

15025