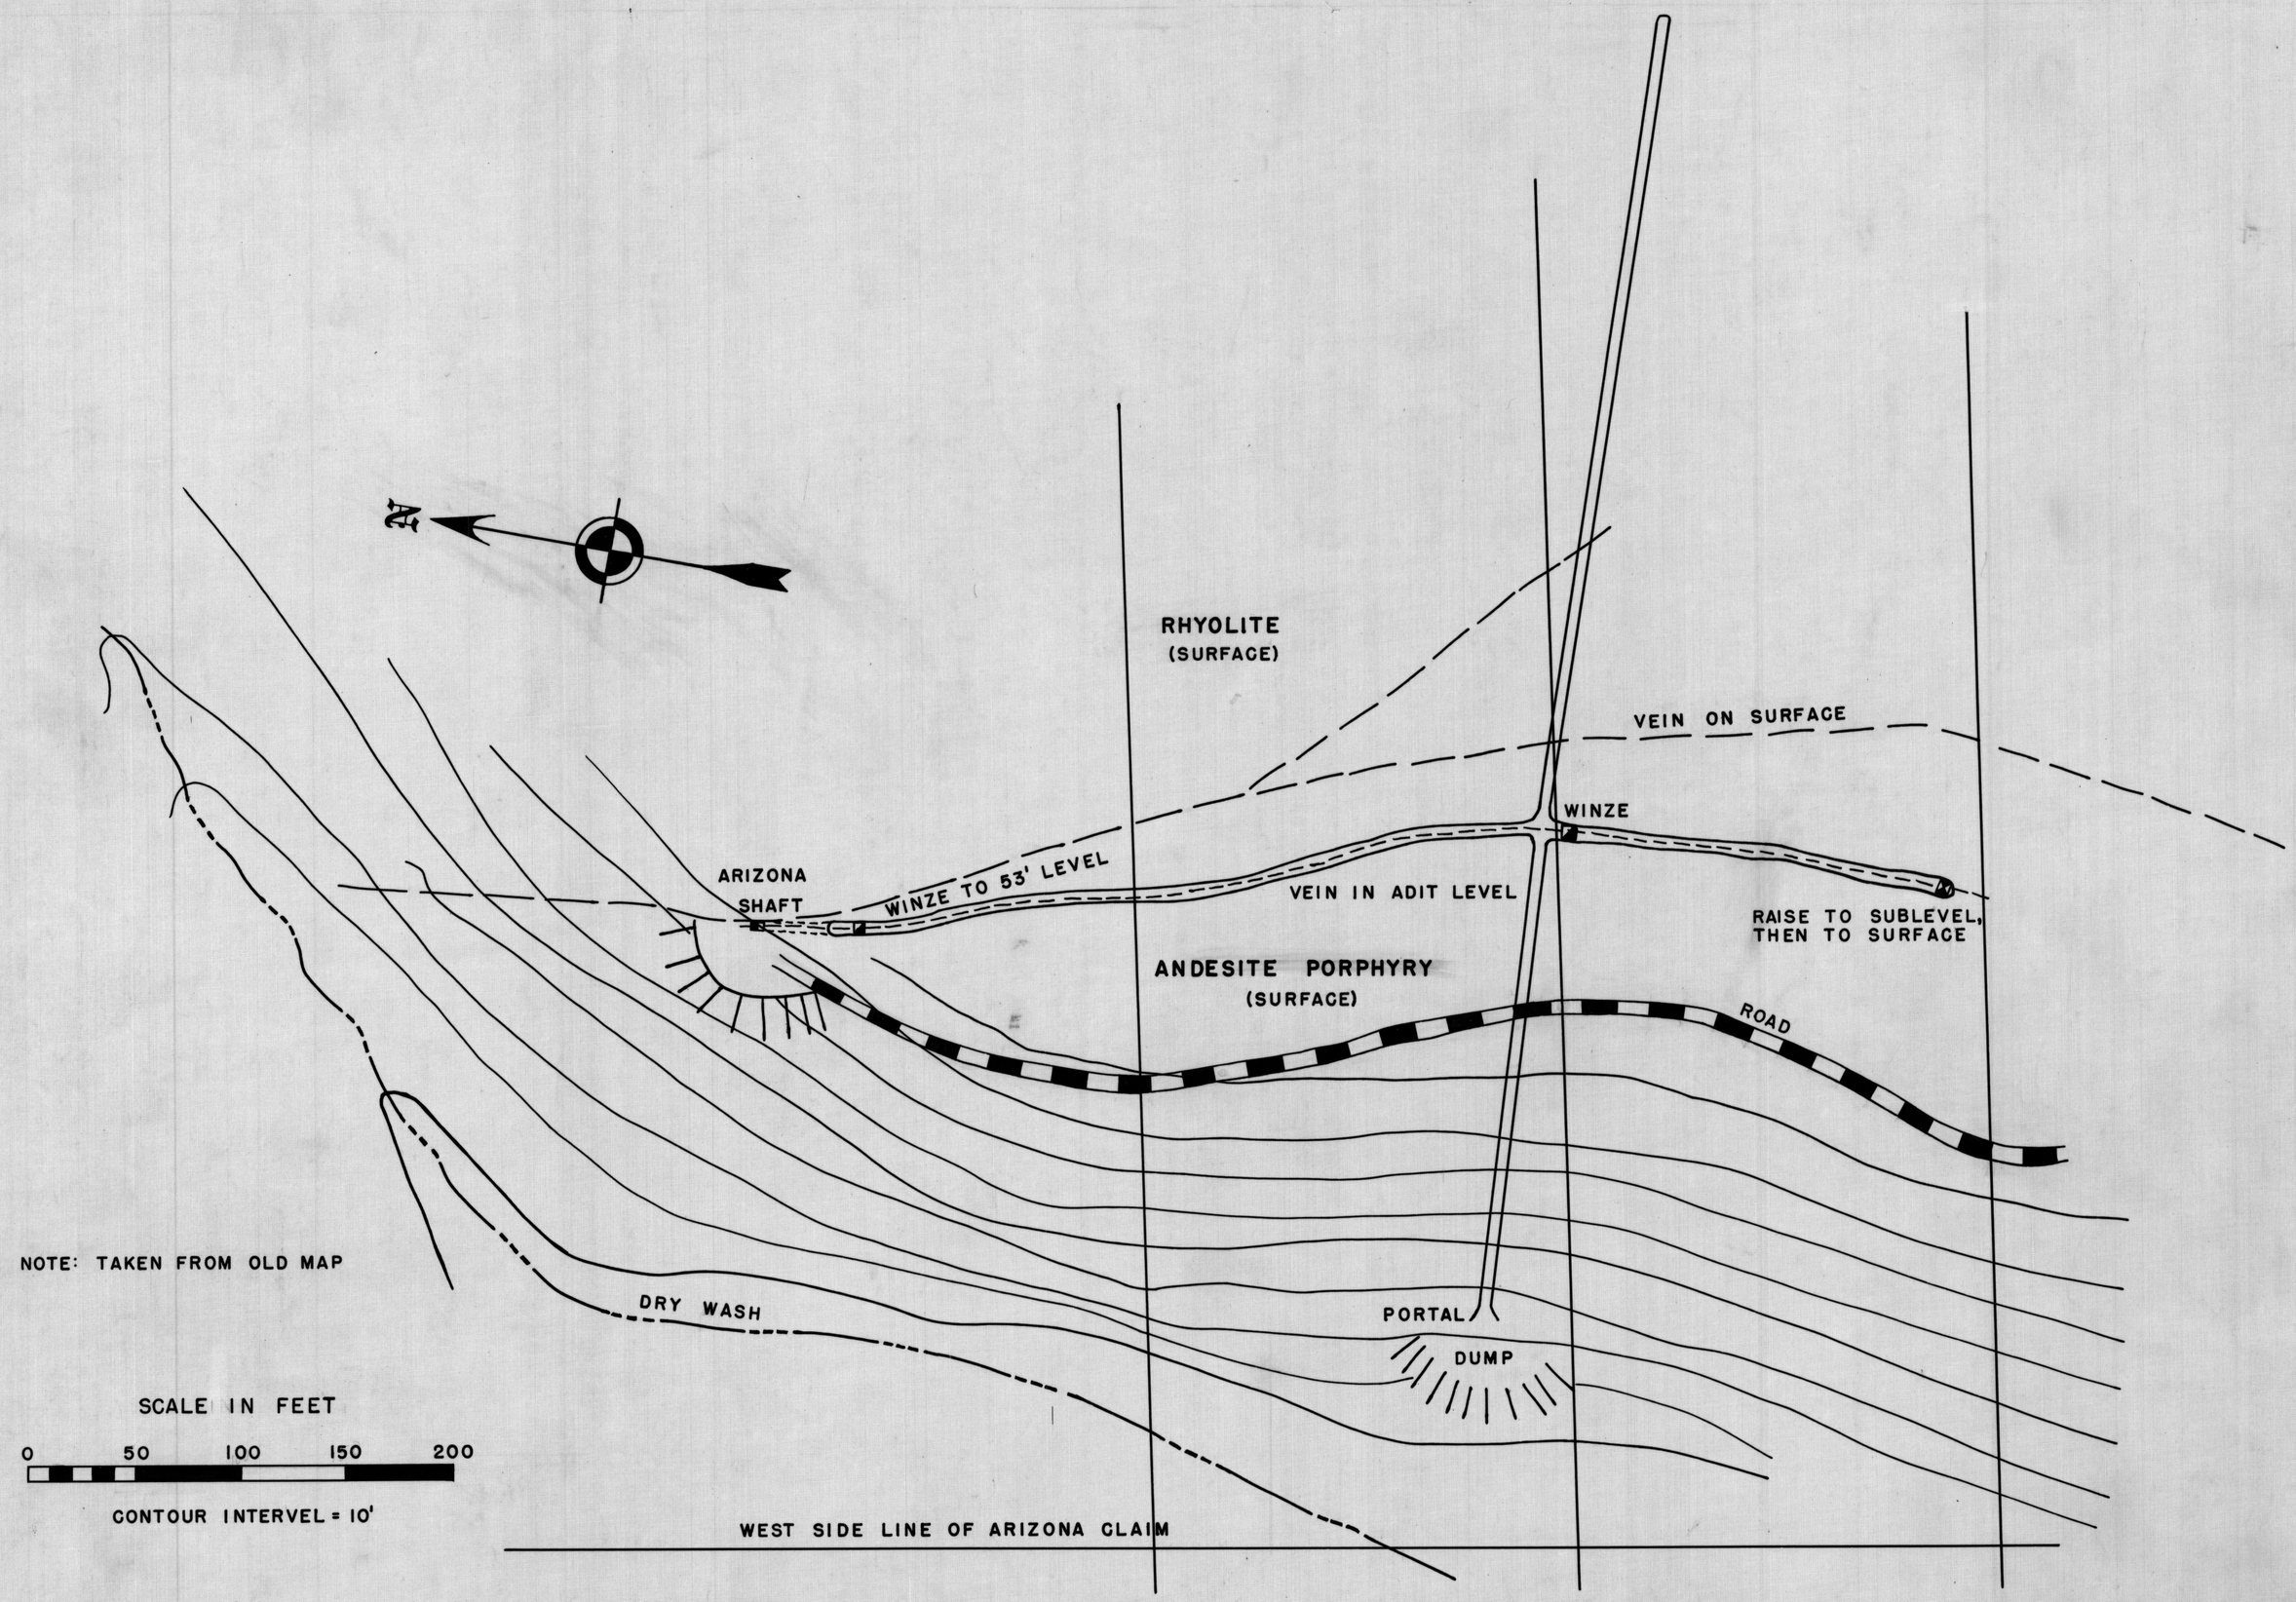

Figure 3.—Composite plan of surface and adit level, Arizona mine.