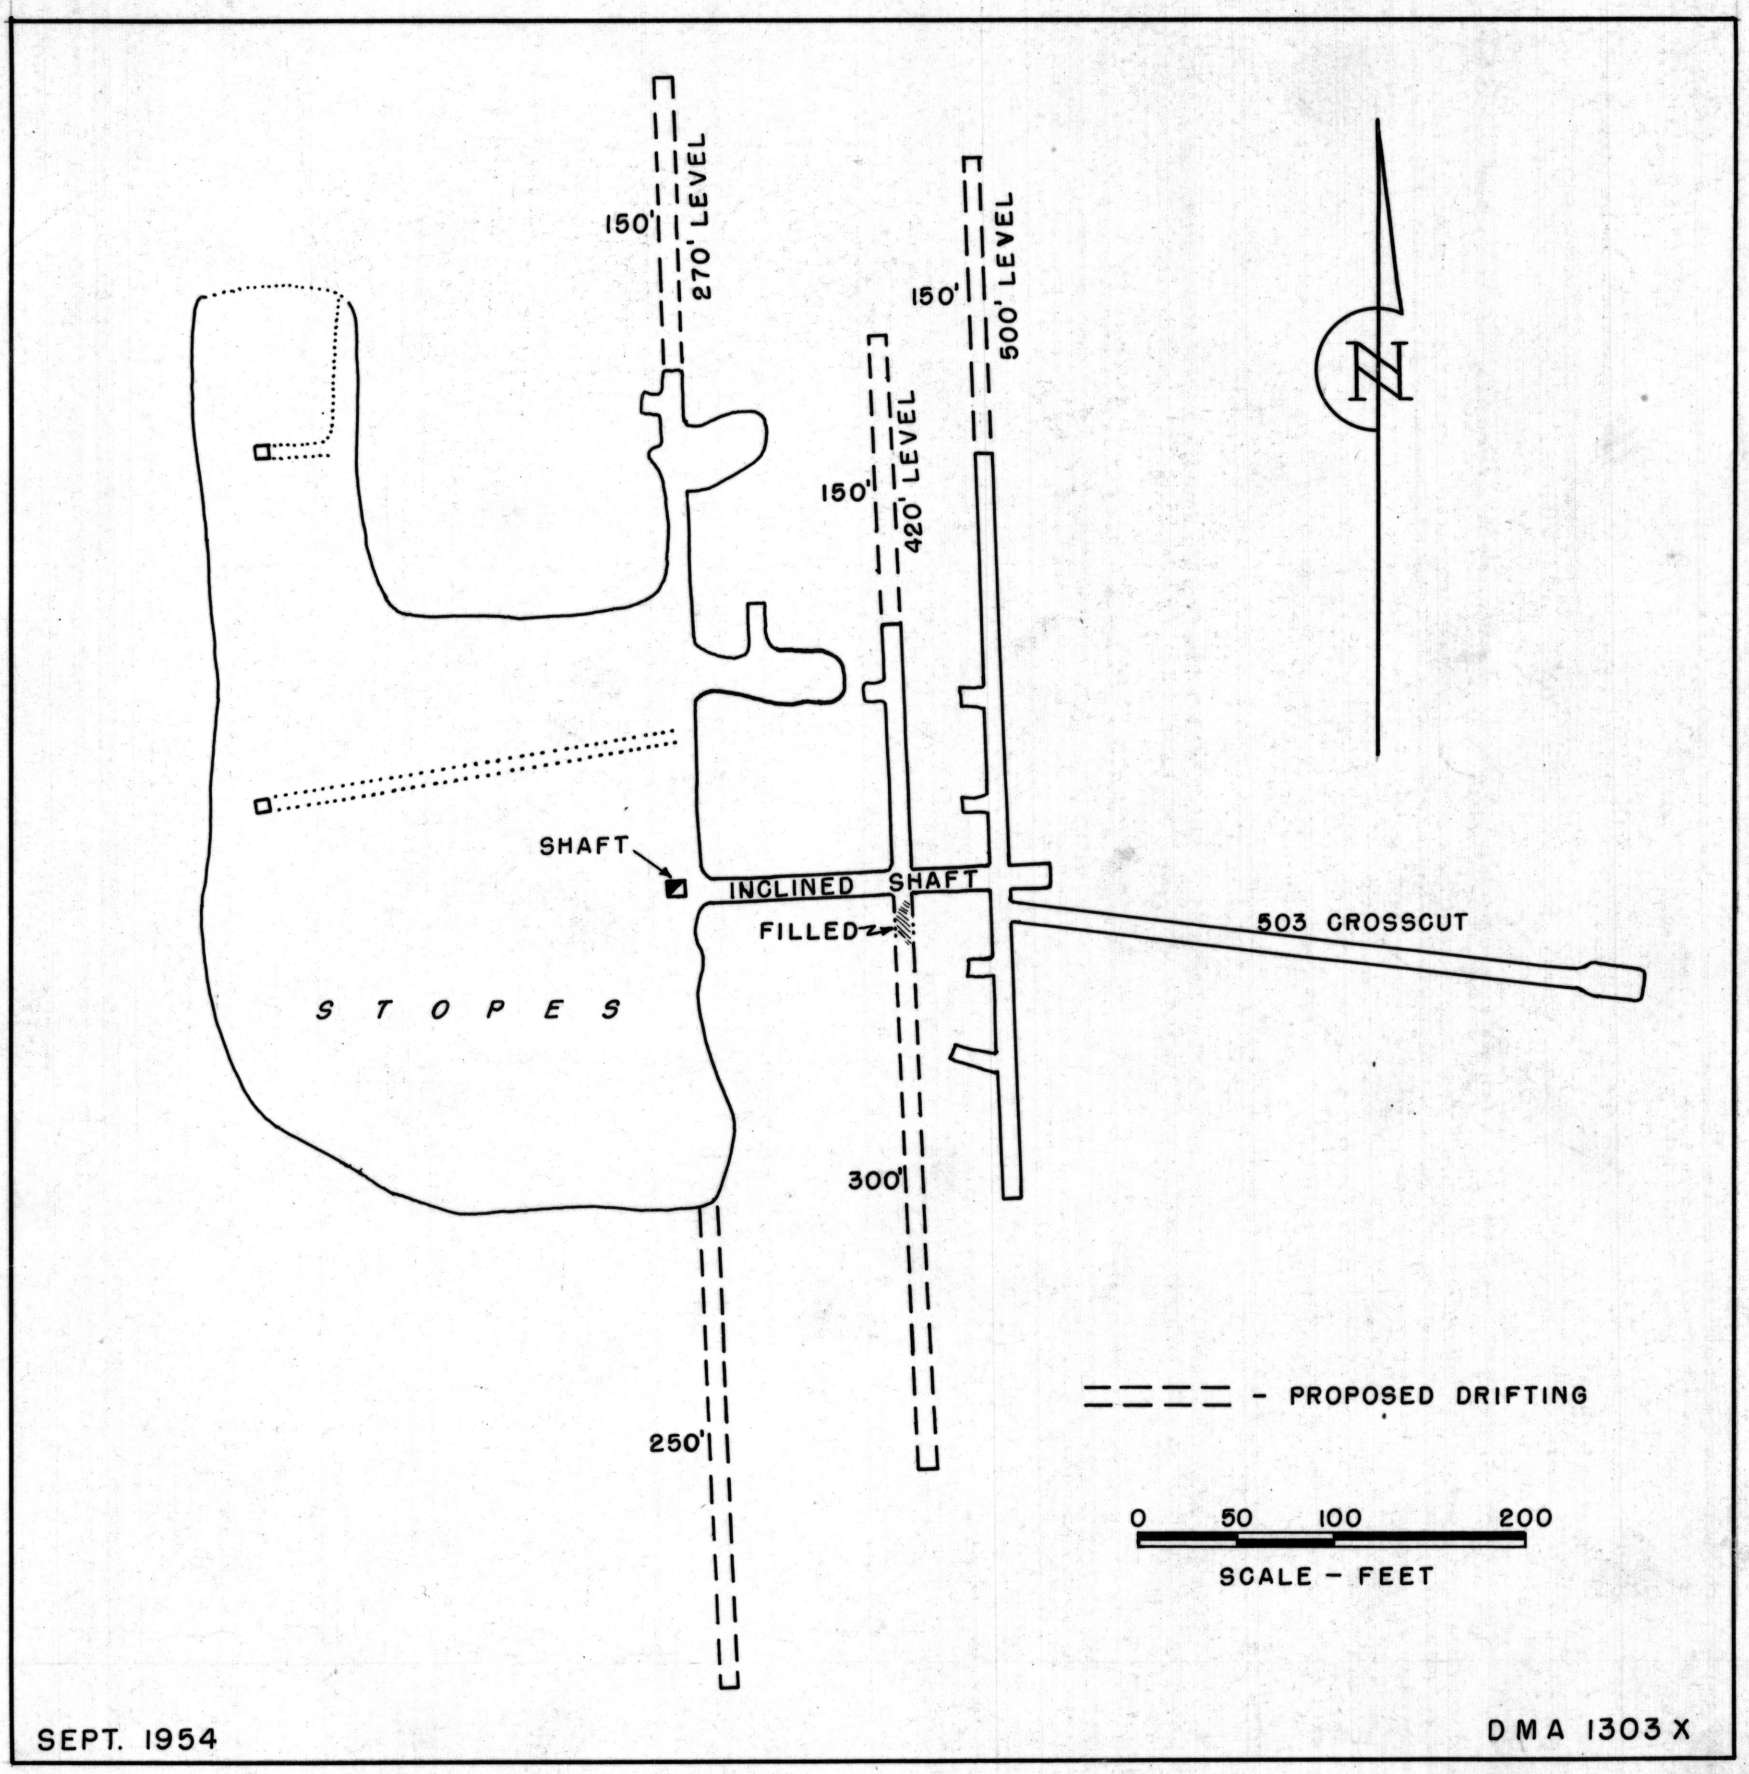

FIGURE I. - PLAN - RED CLOUD MINE - SHOWING PROPOSED DRIFTING