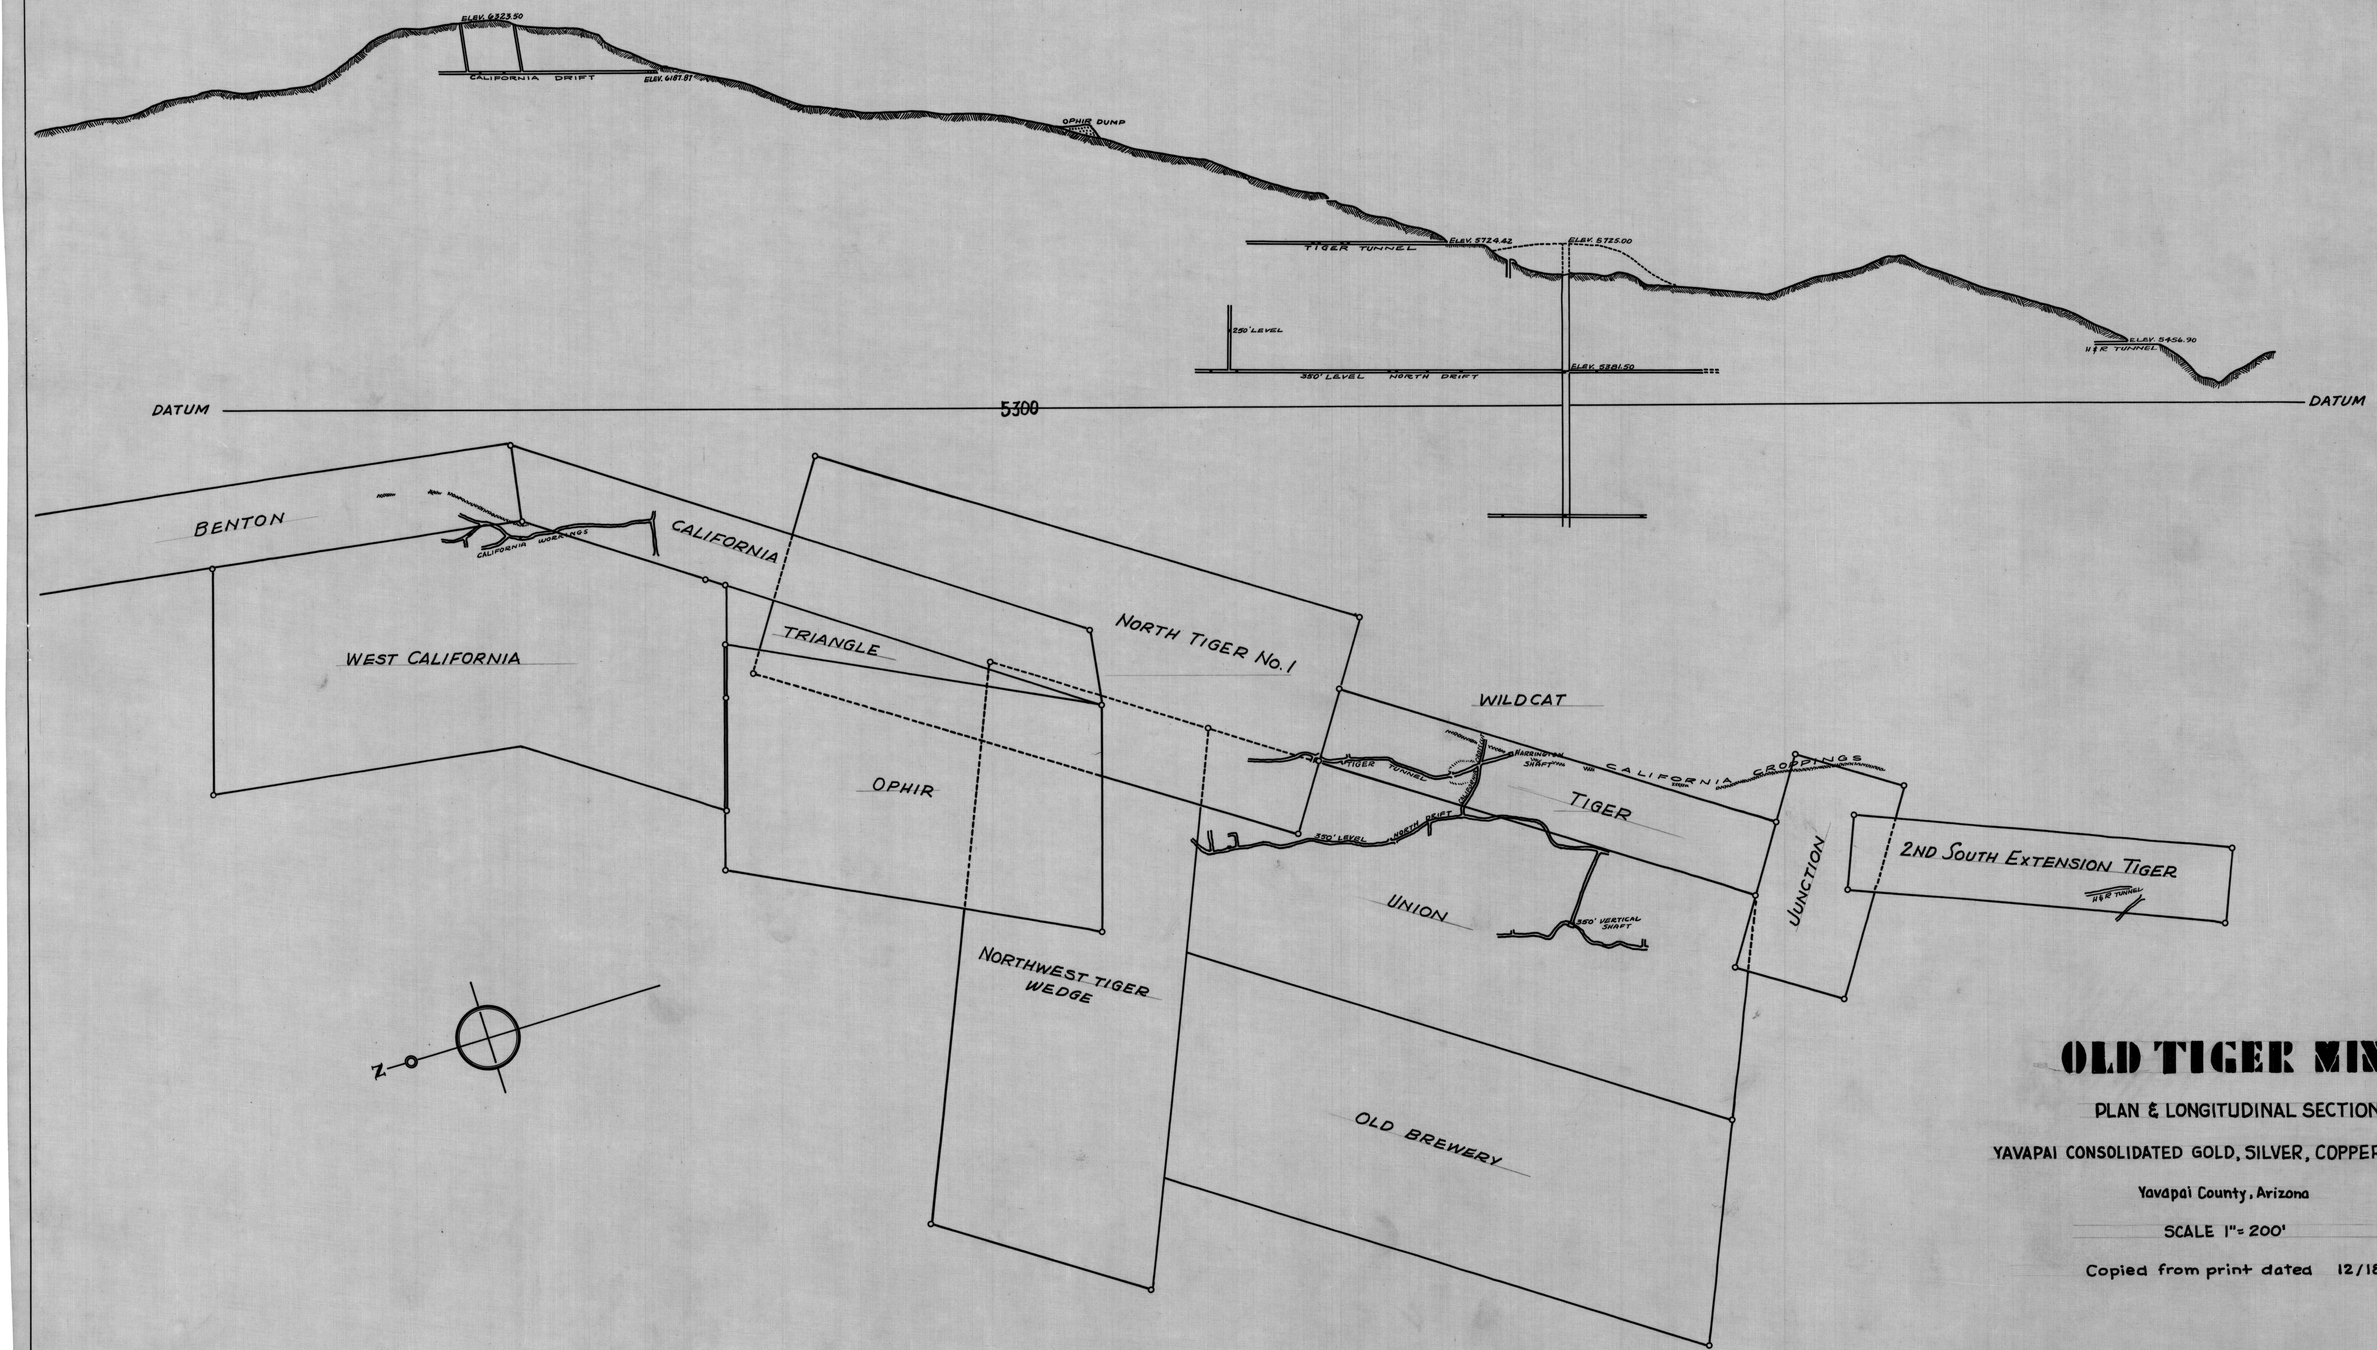

OLD TIGER MINE

PLAN & LONGITUDINAL SECTION

YAVAPAI CONSOLIDATED GOLD, SILVER, COPPER, COMPANY

Yavapai County, Arizona

SCALE 1" = 200'

Copied from print dated 12/18/1908