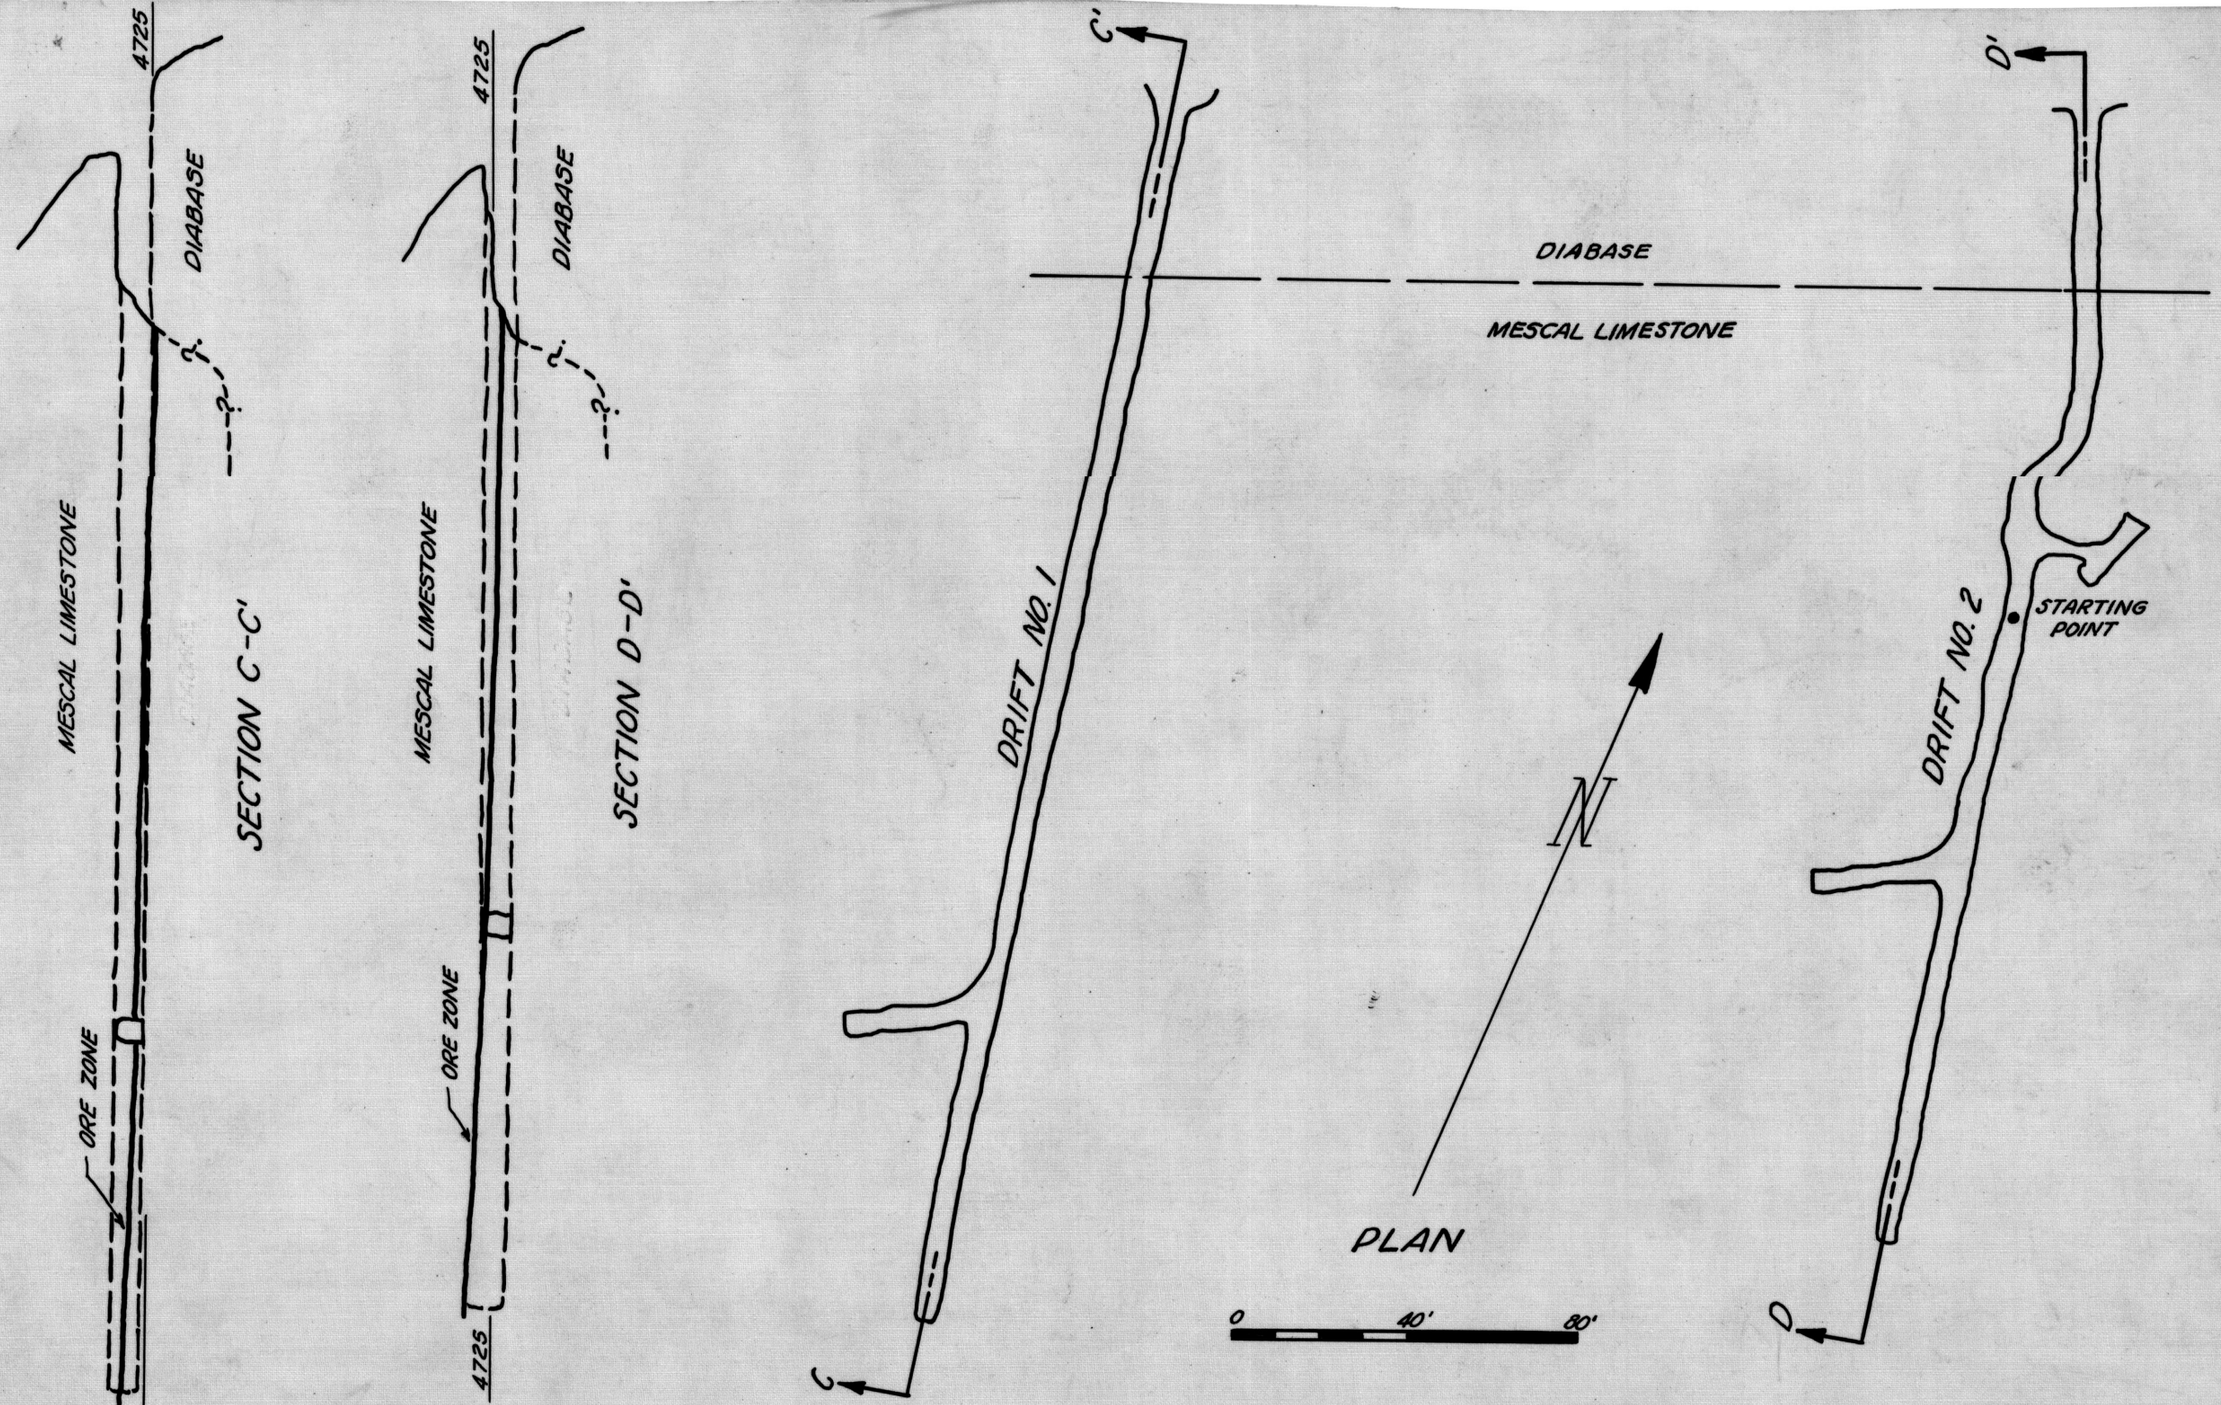

FIG. 17 - PLAN & SECTIONS, PHILLIPS GRANDVIEW NO. 4 - PROJECT 2302