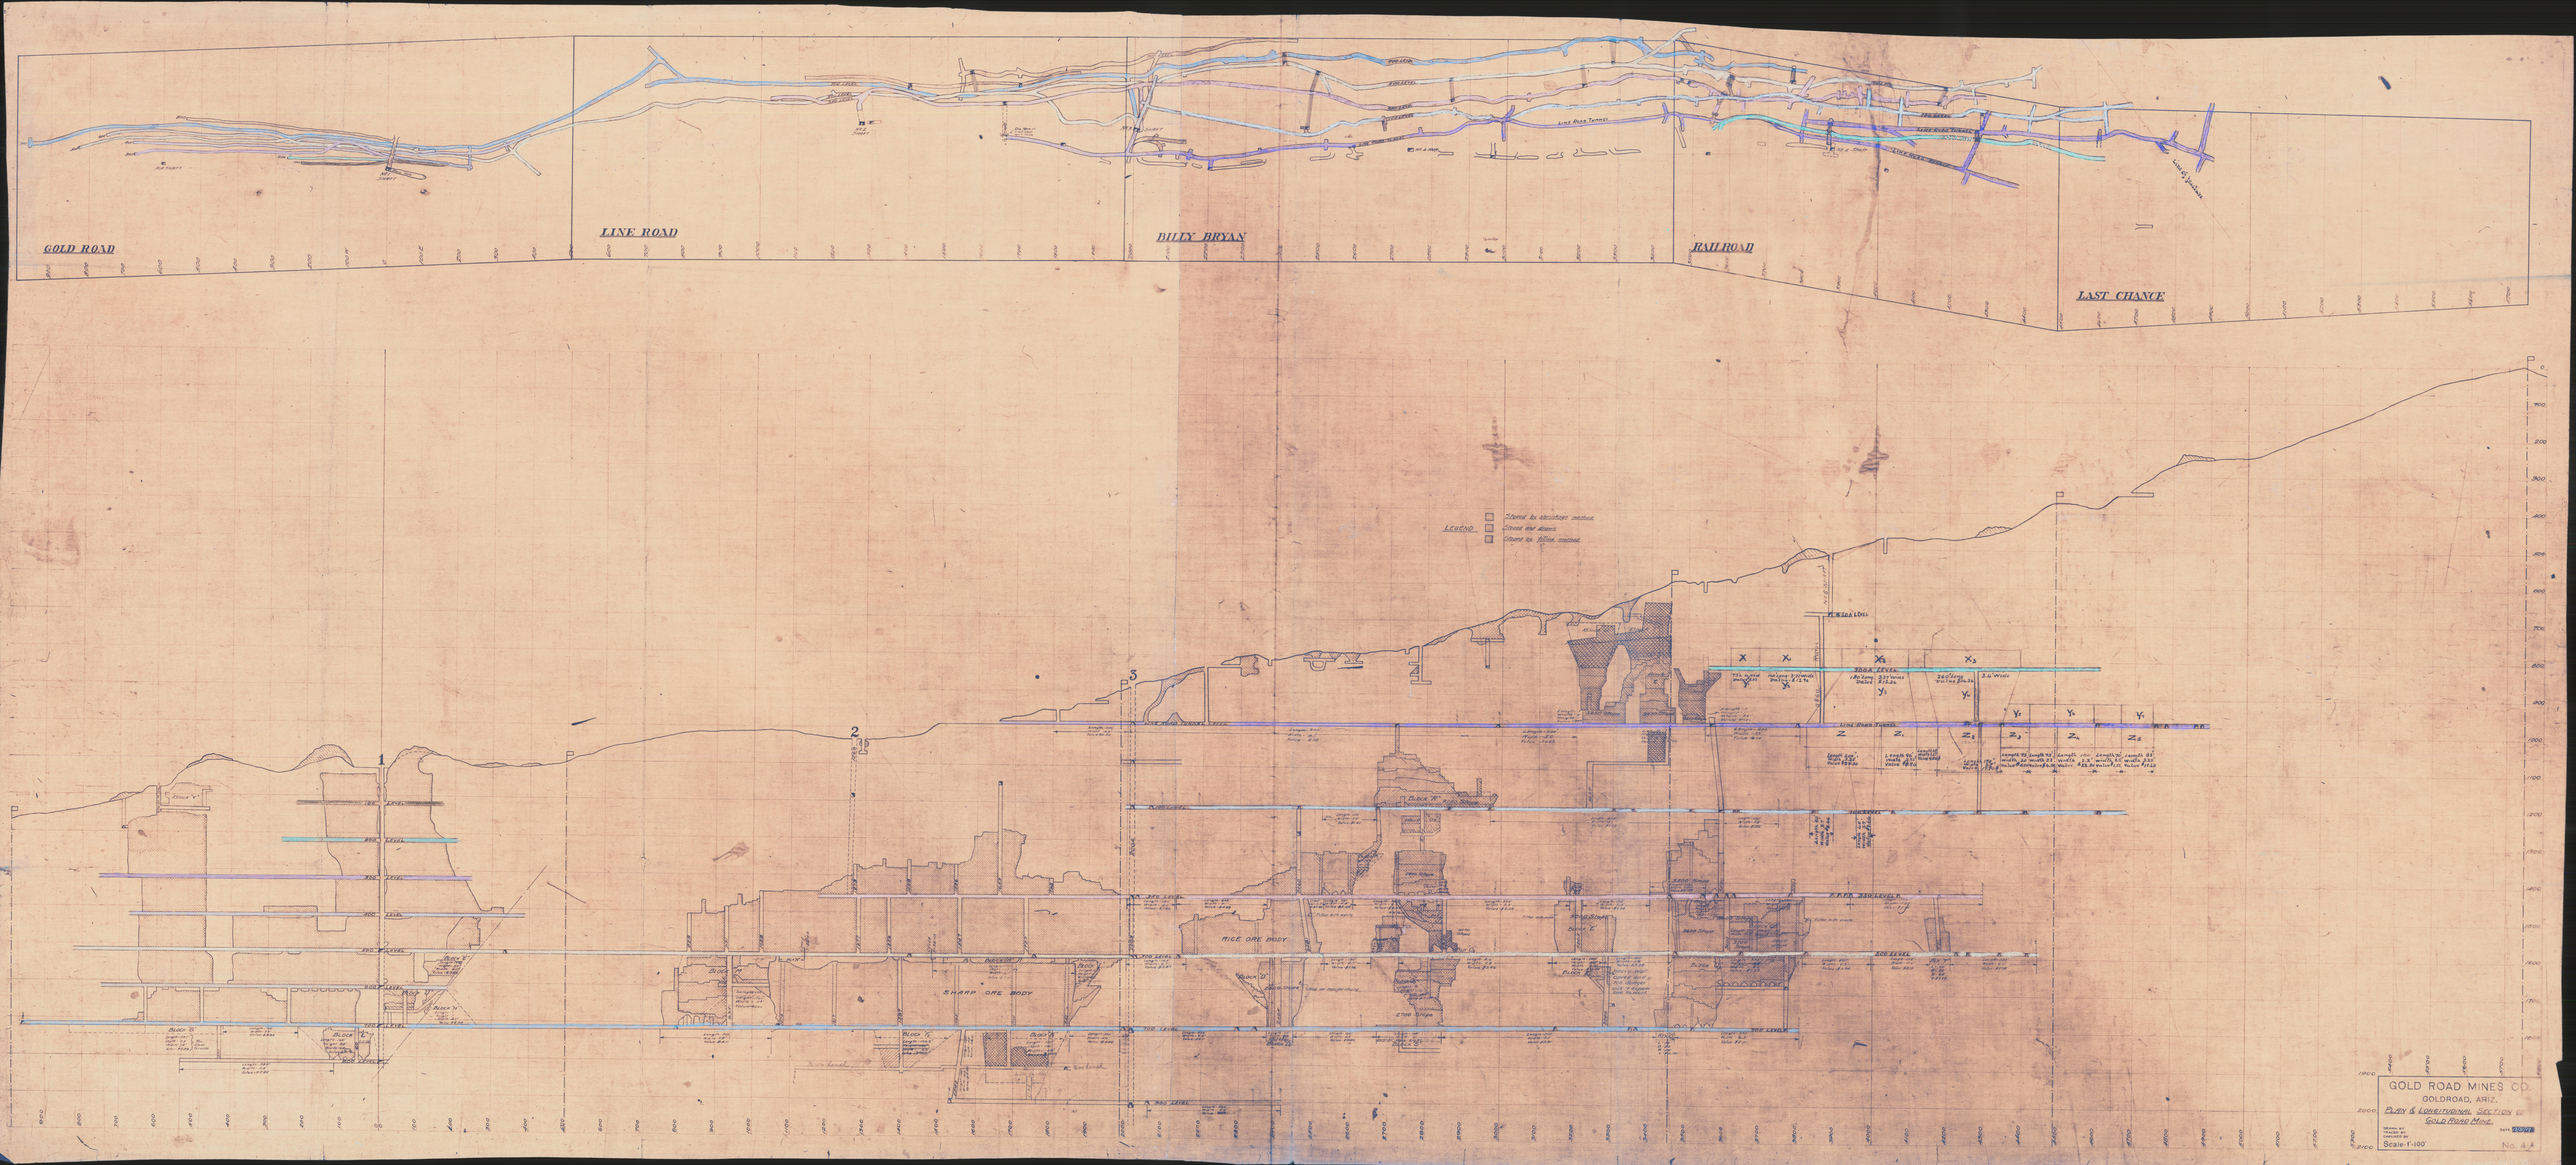

GOLD ROAD MINES CO.
GOLDROAD, ARIZ.
PLAN & LONGITUDINAL SECTION OF GOLD ROAD MINE.
DRAWN BY
TRACED BY
CHECKED BY
DATE 1937
Scale-F-100
No. 4-A