Soil Profile
Shi Hun Hood
R-AD-18 (1)

Pima Co Highway Dept

Scale: hor. 1" = 200' Date: April 1967
vert 1" = 20'

Preliminary Profile
& grade elevations
by Pima County
Nov 1966

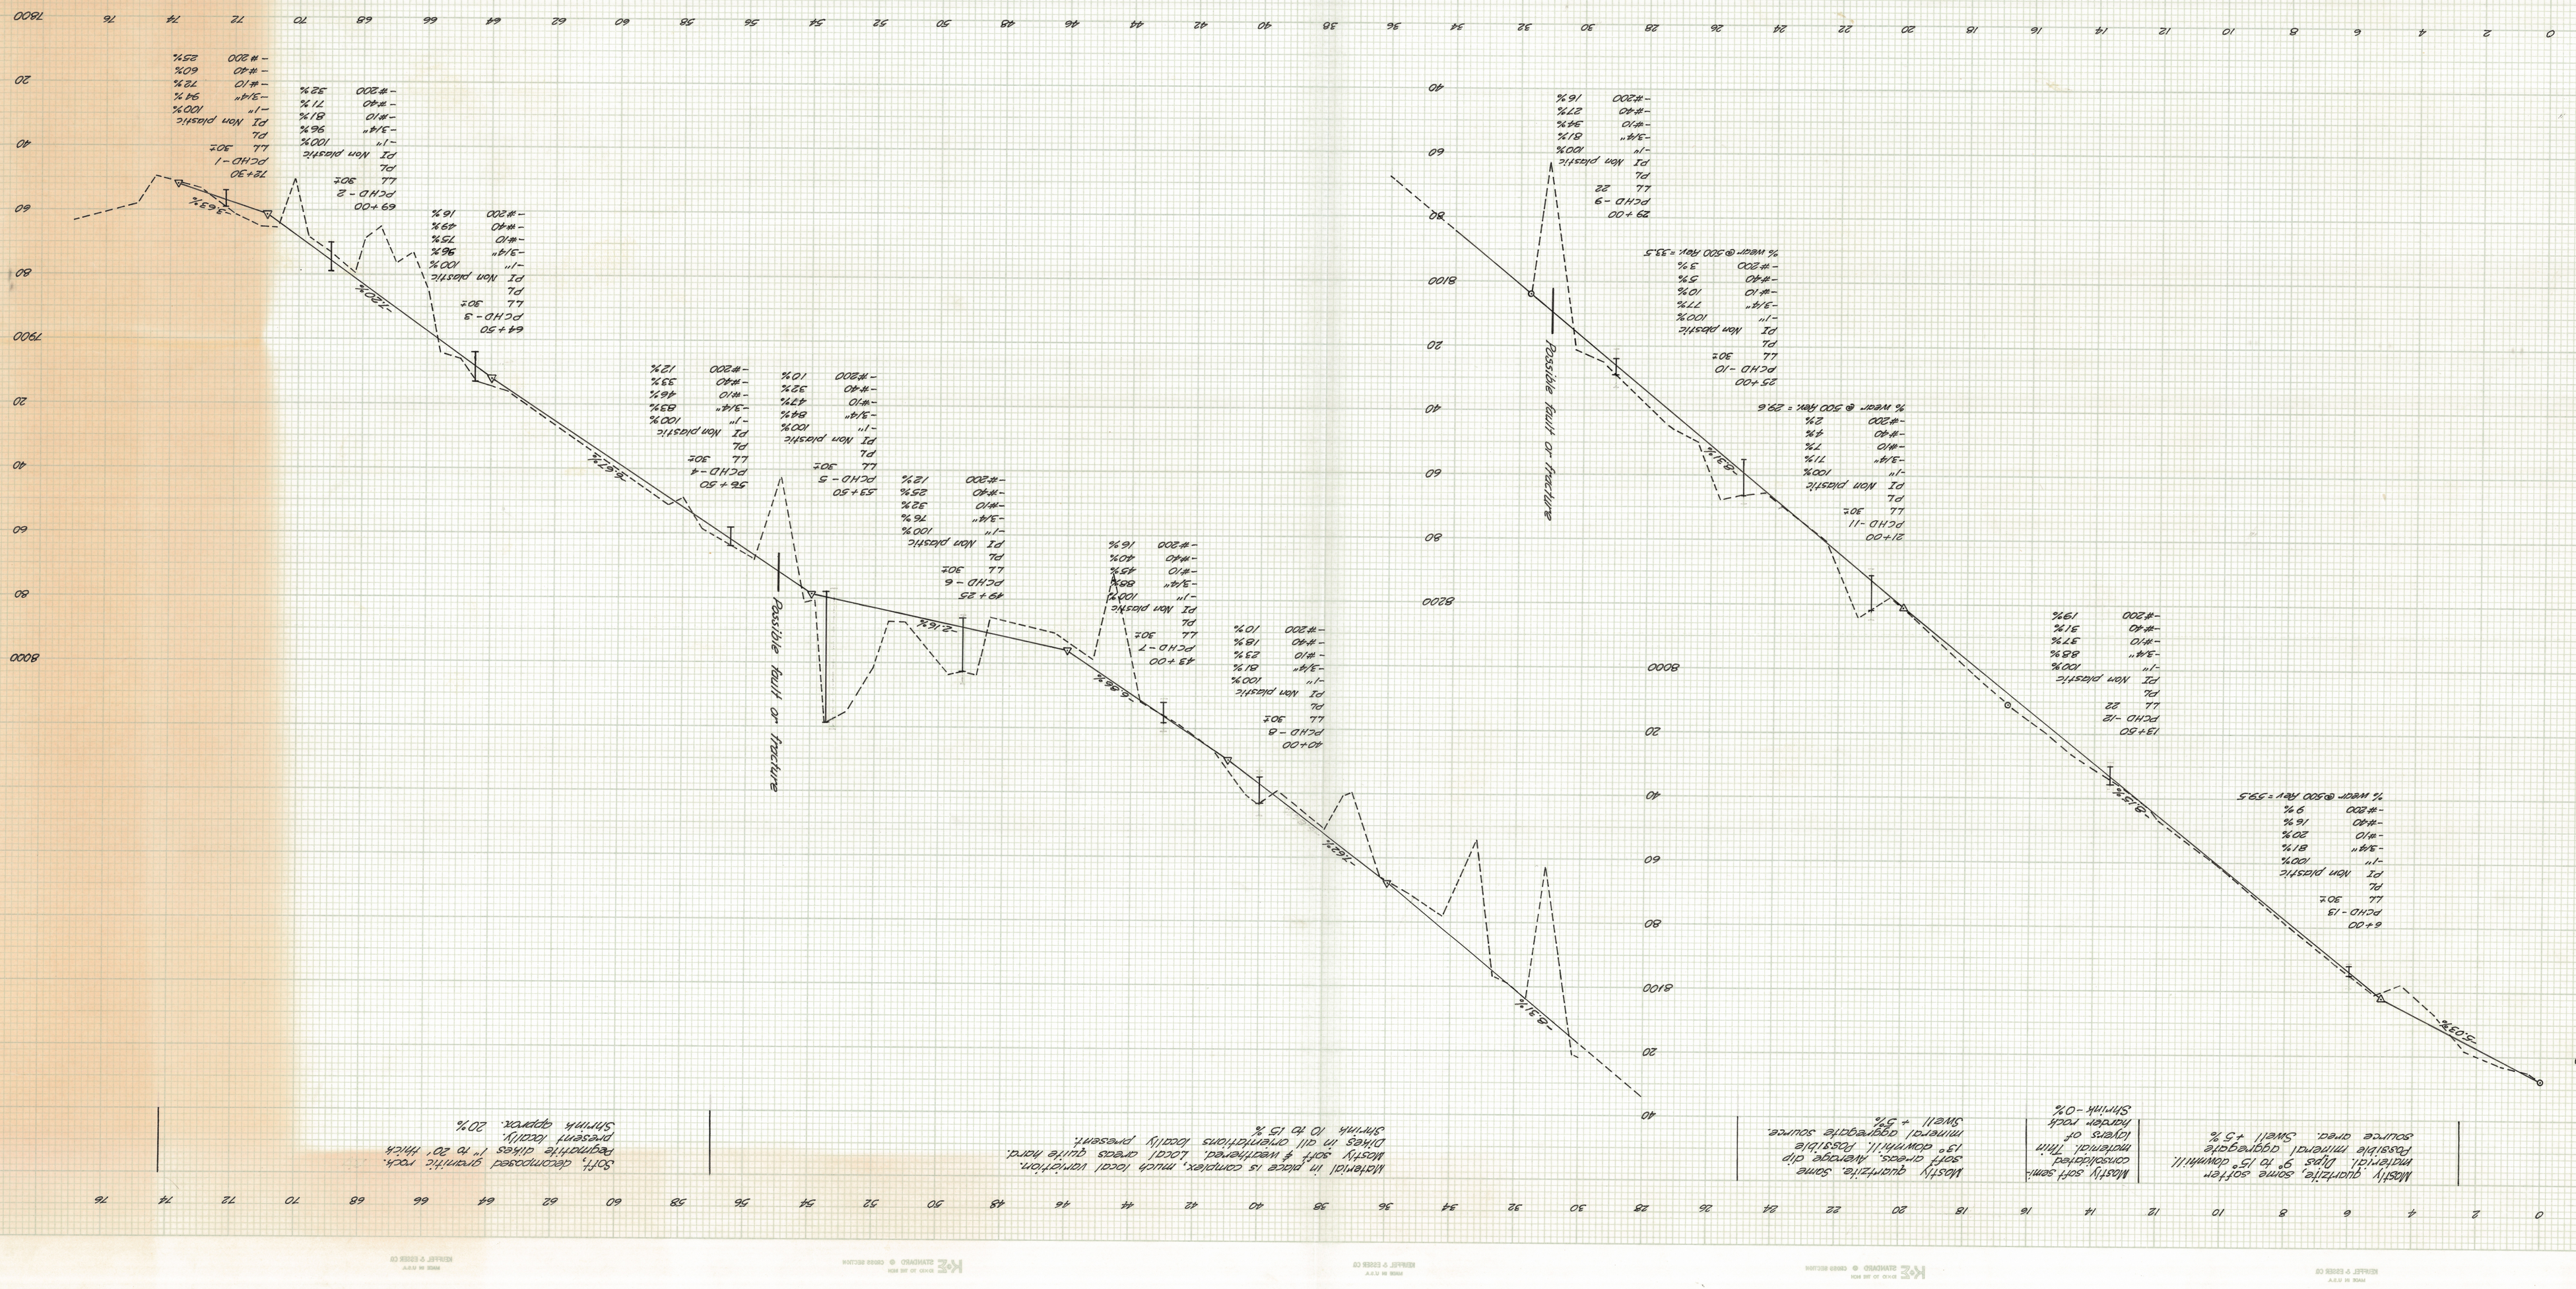
Possible fault or fracture
Possible fault or fracture
-18.2%
-16.8%
-18.6%
-8.2%
-8.9%
-8.9%
-12.5%
-15.5%
-16.2%
-18.2%
-18.2%
-18