CONTACT INFORMATION
Mining Records Curator
Arizona Geological Survey
416 W. Congress St., Suite 100
Tucson, Arizona 85701
520-770-3500
http://www.azgs.az.gov
inquiries@azgs.az.gov

The following file is part of the

Reconstruction Finance Corporation Arizona Records

ACCESS STATEMENT

These digitized collections are accessible for purposes of education and research. We have indicated what we know about copyright and rights of privacy, publicity, or trademark. Due to the nature of archival collections, we are not always able to identify this information. We are eager to hear from any rights owners, so that we may obtain accurate information. Upon request, we will remove material from public view while we address a rights issue.

CONSTRAINTS STATEMENT

The Arizona Geological Survey does not claim to control all rights for all materials in its collection. These rights include, but are not limited to: copyright, privacy rights, and cultural protection rights. The User hereby assumes all responsibility for obtaining any rights to use the material in excess of "fair use."

The Survey makes no intellectual property claims to the products created by individual authors in the manuscript collections, except when the author deeded those rights to the Survey or when those authors were employed by the State of Arizona and created intellectual products as a function of their official duties. The Survey does maintain property rights to the physical and digital representations of the works.

QUALITY STATEMENT

The Arizona Geological Survey is not responsible for the accuracy of the records, information, or opinions that may be contained in the files. The Survey collects, catalogs, and archives data on mineral properties regardless of its views of the veracity or accuracy of those data.

PINE MOUNTAIN QUICKSILVER MINE

MARICOPA & GILA COUNTIES
SUNFLOWER DIST.

See: "MISCELLANEOUS" RFC file #
RFC LOAN approved for $30,000 - 1943 - Midco Reserves, Inc. Maricopa

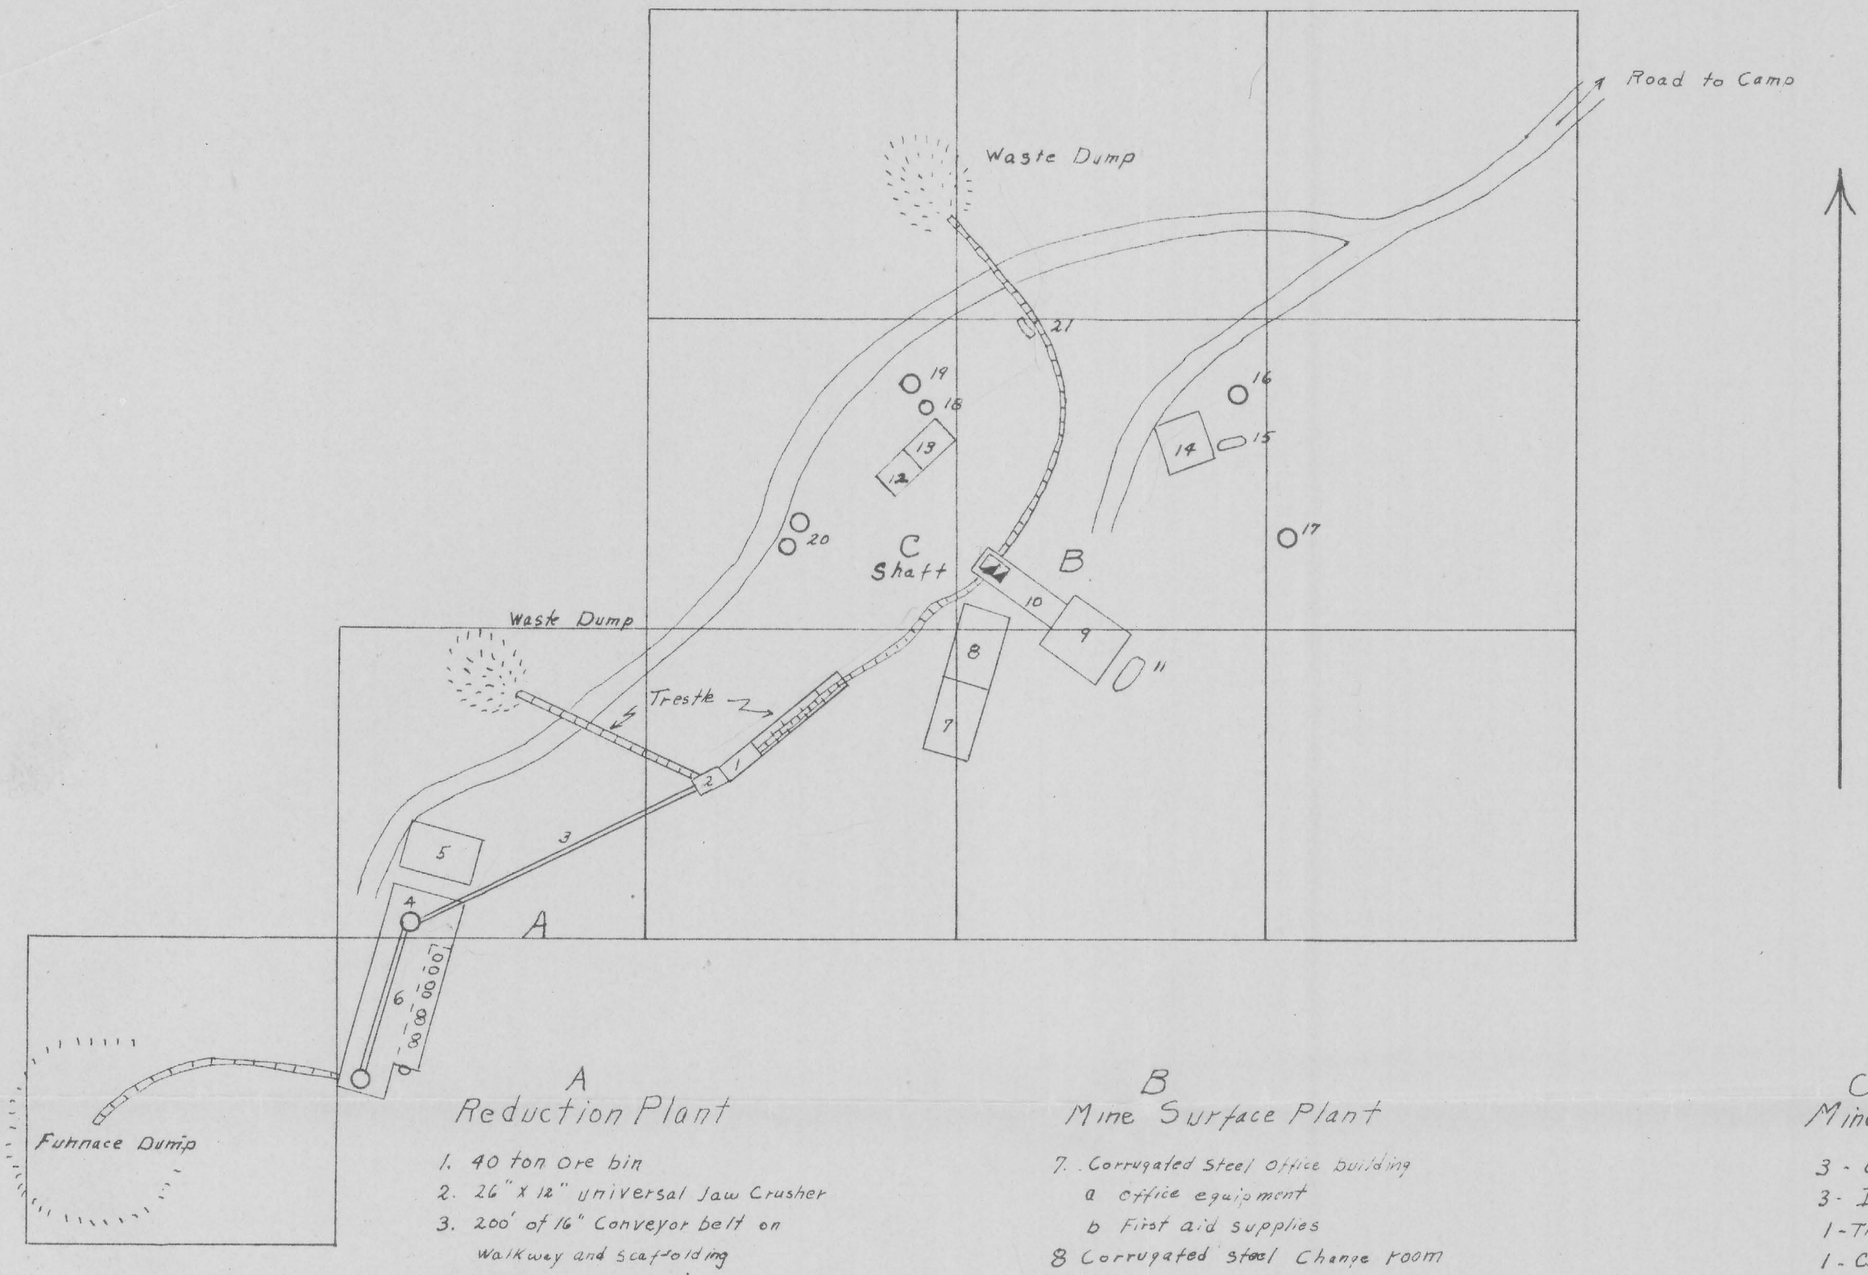

A
Reduction Plant

1. 40 ton Ore bin
2. 26" X 12" universal Jaw Crusher
3. 200' of 16" Conveyor belt on walkway and scaffolding
4. 36 ton steel ore bin
5. Corrugated steel engine house
   a. D-46-30 Caterpillar diesel electric generating unit Complete
   b. Type 30 I.R. two stage compressor and receiving tank
6. Corrugated steel Mill Building
   a. Gould 50-ton rotary furnace
   b 14 steel Condenser pipes
   c 2 redwood settling tanks
   d 1 " stack
   e steel slag bin

B
Mine Surface Plant

7. Corrugated steel office building
   a office equipment
   b First aid supplies
8 Corrugated steel Change room
9 Corrugated " hoist house
   a. Otumwa hoist with 60 H.P. Allis-Chalmers gasoline engine
   b. Single Cycle Chicago-Pneumatic Semi-diesel 50 HP engine
   c. 22 HP electric motor
10 35' steel headframe with Sheave wheel
11 300 gallon gasoline tank
12. Wooden Shop building
13. Corrugated steel Blacksmith Shop
14. Corrugated " Compressor Building
   a. D-11000 Caterpiller-diesel engine
   b. Sullivan Two-stage 395 cu. ft air compressor
15 Air Receiver
16 8'x11' Corrugated steel water tank
17 8'x8' " " fuel oil tank
18 4'x5'-5" " " water tank
19 10'x10' Redwood water tank
20 2-8'x13' Corrugated steel fuel oil tanks
21 15" Circular Power saw with bench

C
Mine Equipment

3 - Chicago pneumatic jackhammers
3 - Ingersoll-Rand "
1 - Thor Chipping machine
1 - Chicago - Pneumatic Stoper
1 - Sullivan Stoper
1 - Cleveland stoper
2 - Chicago - pneumatic Sump pumps
1 - Worthington Steam pump
1 - Triplex pump
6 - Ore Cars
2 - Sullivan tugger hoists
1 - Acetylene welding outfit
Complete shop equipment
Considerable pipe, drill steel, and other supplies

Surface Map of Midco Reserves, Inc.
Docket No ND-5698
Showing Location of Buildings

Scale 1" = 50' Nov. 20-21, 1944

Charles A Rasor

Maricopa Co.
Sunflower Dist.
Pine Mt. Gunbarrel (file)

1960-01-0164-01 BE 6/14