The Planet Copper Mining Co.
Scale 30 ft. to 1 inch.
Copper
Iron
East Crosscut
Mark Hanna
Bill Williams
South Drift
S.D. No 1
S.D. No 2
S.D. No 3
S.D. No 4
S.D. No 5
S.D. No 6
S.D. No 7.
S.D. No 8.
N.D. No 1
N.D. No 2
N.D. No 3
N.D. No 4
N.D. No 5
N.D. No 6.
N.D. No 7
West Branch
Shaft No 2
Incline Shaft
Shaft No 1
Planet
Ashley
Augdahl Shaft
Augdahl Incline

NEW DOUBLE COMPARTMENT SHAFT

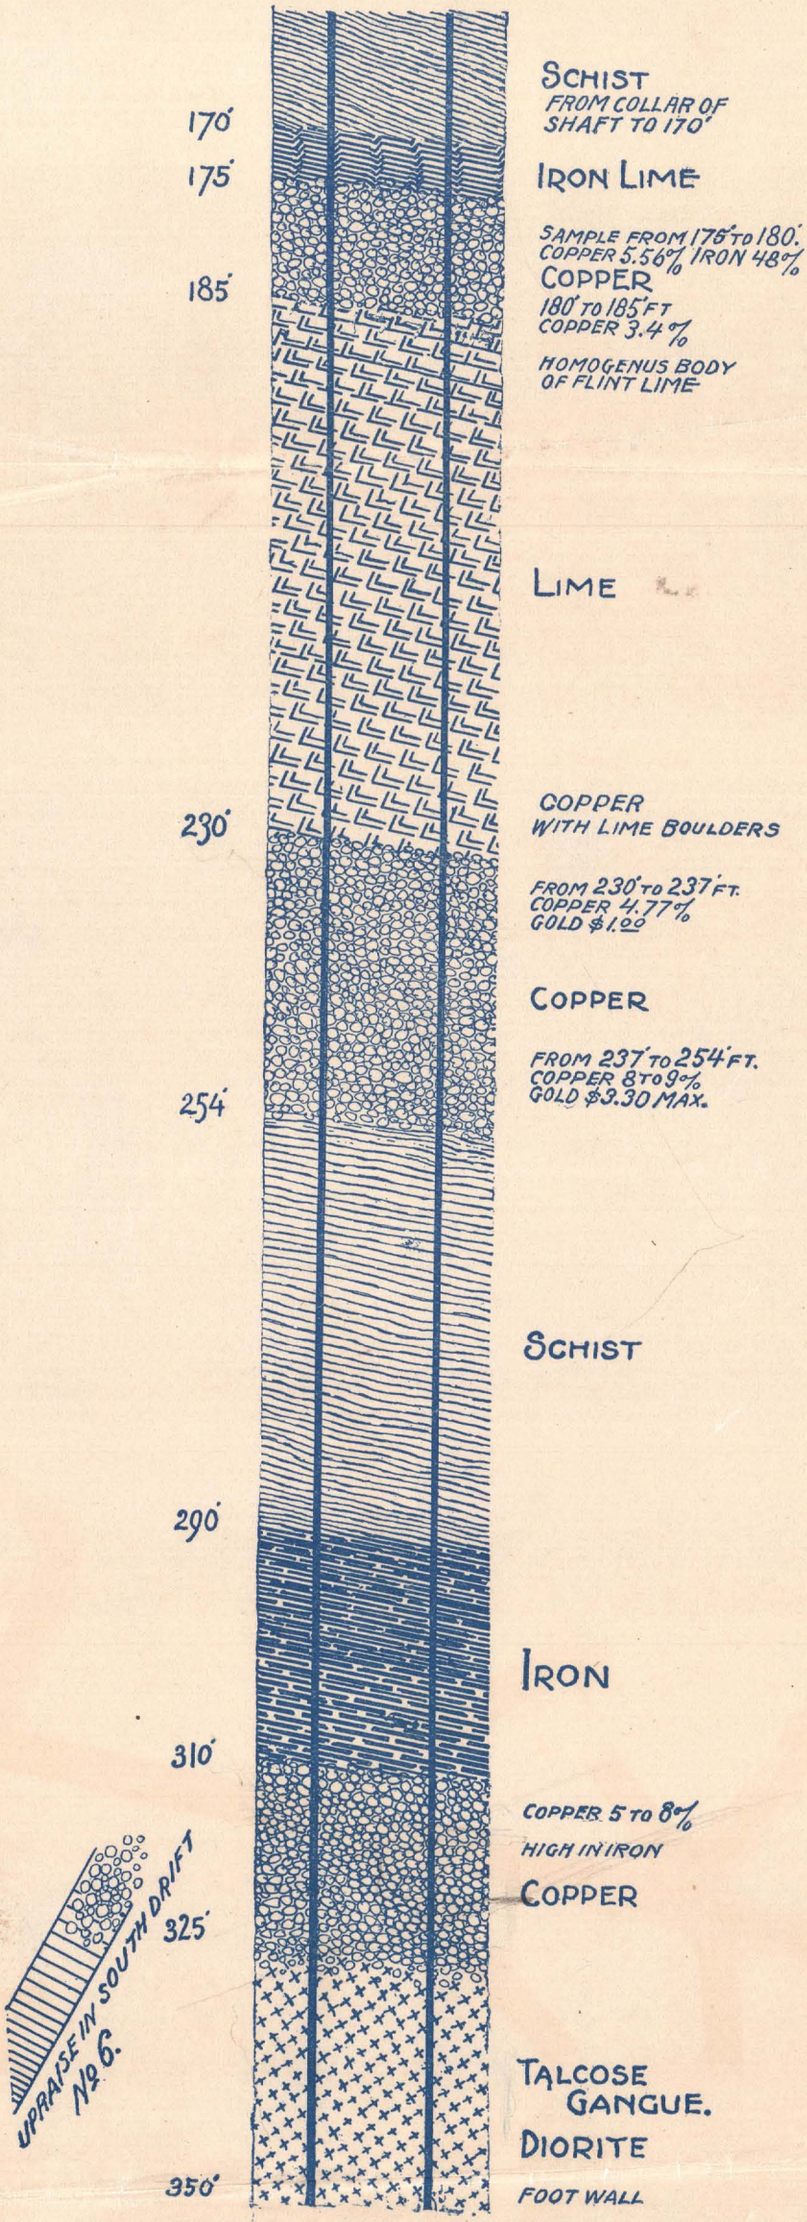

ASSAY PLAN
OF THE
PLANET AND ASHLEY WORKINGS
PLANET MINE

Scale 1" = 30' Jan 1923

H.O.M.

ASSAY PLAN
OF THE
MAIN INCLINE WORKINGS
PLANET MINE

Scale 1" = 30' Jan. 1923

H.E.M.

ASSAY PLAN
OF THE
SENTINEL HILL WORKINGS
PLANET MINE

Scale 1" = 30' Jan 1923

R.H.M.

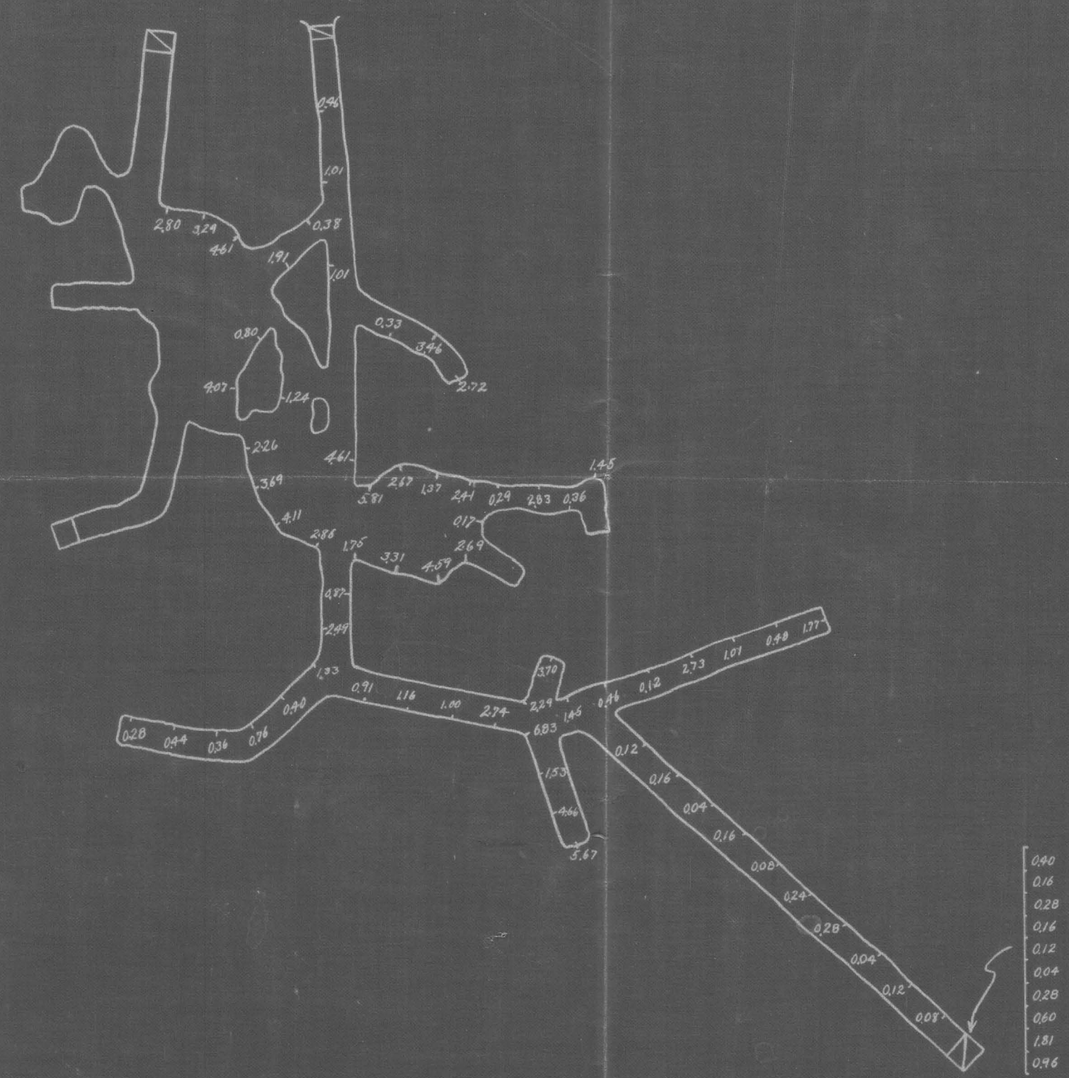

ASSAY PLAN
OF THE
ELLA BELLE WORKINGS
PLANET MINE

Scale 1" = 30'

Jan. 1923.

H.E.M.