T 1 W

29 | 28
32 | 33

28 | 27
33 | 34

27 | 26
34 | 35

N

IRON MAIDEN 3
IRON MAIDEN 2
IRON MAIDEN 1
MIZPAH
PORTER 2
BUTCHER
YAVAPAI
PORTER 3
PORTER 1
SHOULDNT WONDER
ALEXANDER
Old Boarding House & Barn
Cabin
Open Pit
PORTER 5
AMULET PATENT
Old Head Frame
Qtr. Corner marker
CHAMPION
ENTERPRISE
valley
PORTER 4
PORTER 6
COLUMBUS
DAHLIN EXT. 3
DAHLIN EXT. 1
DAHLIN EXT. 2

32 | 33
33 | 34
34

T 13 N

21
21 | 22

T 12 1/2 N

AMULET GROUP
WALKER DISTRICT
YAVAPAI COUNTY, ARIZONA

REGISTERED SURVEYOR
CERTIFICATE NO.
J. C. BROWN
State of Arizona
9/29/79
ARIZONA, U.S.A.

28 / 33

28 27 / 33 34

R 1 W

27 26 / 34 35

T 15 N

N

PORTER #3

PORTER 2

IRON MAIDEN 1

IRON MAIDEN 2

IRON MAIDEN 3

PORTER 1

BUTCHER

MIZPAH

DAHLIN EXT. 5

DAHLIN EXT. 4

Old Boarding House Ruins

CABIN

ALEXANDER

Open Pit

YAVAPAI

DAHLIN EXT. 7

PORTER 5

AMULET

PAT.

Old Head Frame

QTR CORNER Marker

CHAMPION

SHOULDN'T WONDER

DAHLIN EXT. 8

ENTERPRISE

DAHLIN EXT. 10

PORTER 4

PORTER 6

COLUMBUS

DAHLIN EXT. 9

DAHLIN EXT. 12

DAHLIN EXT. 3

DAHLIN EXT. 1

IRON MAIDEN 4

DAHLIN EXT. 11

DAHLIN EXT. 14

DAHLIN EXT. 2

DAHLIN EXT. 6

DAHLIN EXT. 13

DAHLIN EXT. 16

DAHLIN EXT. 15

DAHLIN EXT. 18

DAHLIN EXT. 17

33 / 4

33 34 / 4 3

34 35 / 3 2

T 14 N

AMULET GROUP

WALKER DISTRICT

YAVAPAI COUNTY, ARIZONA

U.S. GEOLOGICAL SURVEY

9/28/79

AMULET GROUP

WALKER DISTRICT

YAVAPAI COUNTY, ARIZONA

WALKER DISTRICT
T13N, R1W

IRON MAIDEN No.3
IRON MAIDEN No.2
IRON MAIDEN No.1
DAHLIN EXT. No.5
DAHLIN EXT. No.4
DAHLIN EXT. No.7
DAHLIN EXT. No.3
MIZPAH
YAKAPAI
BUTCHER
PORTER No.3
PORTER No.1
PORTER No.5
PORTER No.4
PORTER No.6
AMULET
DAHLIN EXT. No.1
DAHLIN EXT. No.2
ALEXANDER
SPOKANE WONDER
ENTERPRISE
CHAMPION
COLUMBUS
DAHLIN EXT. No.12
DAHLIN EXT. No.13
DAHLIN EXT. No.14
DAHLIN EXT. No.11
DAHLIN EXT. No.10
DAHLIN EXT. No.15
DAHLIN EXT. No.16
DAHLIN EXT. No.17
DAHLIN EXT. No.18
IRON MAIDEN No.4
DAHLIN EXT. No.6
DAHLIN EXT. No.8
LYNX CREEK
Sec. 33
Sec. 34
TELEPHONE
POWER
COUNTY ROAD
WALKER

N

T 1 W

29 | 28
32 | 33

28 | 27
33 | 34

27 | 26
34 | 35

IRON MAIDEN 3
Lot #5

IRON MAIDEN 2
Chg from 34 to Sec 27-34

IRON MAIDEN 1

MIZPAH

PORTER 2

BUTCHER

YAVAPAI

PORTER 3

PORTER 1

Old Boarding House Ruins

Cabin

ALEXANDER
Chg Sec 34 to 33+34

Open Pit

SHOULDNT WONDER

PORTER 5

AMULET PATENT
Old Head Frame

Old Corner marker

CHAMPION

ENTERPRISE

PORTER 6
Chg from 33 to 33+34

COLUMBUS

PORTER 4

DAHLIN EXT. 3

DAHLIN EXT. 1
Chg Sec 33-34 ← Chang T2 33 Shr Corp

DAHLIN EXT. 2

32 | 33
5 | 8
21

33 | 34
2 | 4 | 3
21 | 22

34
22 | 23

T 13 N
T 12½ N

Amulet Group
1 Patented Claim Amulet
20 unpatented Claims

Amended Loc

AMULET GROUP
WALKER DISTRICT
YAVAPAI COUNTY, ARIZONA

REGISTERED SURVEYOR
CERTIFICATE NO.
D. C. Brown
Date Signed 9/28/79
ARIZONA U.S.A.

28 / 33 | 28 27 / 33 34 | R 1 W | 27 26 / 34 35 | T 13 N

N

PORTER #3
PORTER 2
IRON MAIDEN 1
IRON MAIDEN 2
IRON MAIDEN 3
PORTER 1
BUTCHER
MIZPAH
DAHLIN EXT. 5
PORTER 5
AMULET
ALEXANDER
YAVAPAI
DAHLIN EXT. 4
PORTER 4
PORTER 6
CHAMPION
SHOULDN'T WONDER
DAHLIN EXT. 7
DAHLIN EXT. 3
DAHLIN EXT. 1
COLUMBUS
ENTERPRISE
DAHLIN EXT. 8
DAHLIN EXT. 2
IRON MAIDEN 4
DAHLIN EXT. 9
DAHLIN EXT. 10
DAHLIN EXT. 6
DAHLIN EXT. 11
DAHLIN EXT. 12
DAHLIN EXT. 13
DAHLIN EXT. 14
DAHLIN EXT. 15
DAHLIN EXT. 16
DAHLIN EXT. 17
DAHLIN EXT. 18

Old Boarding House Ruins
Cabin
Old Head Frame
PAT.
QTR. Corner Marker
Open Pit
Claim 300' ±
Yavapai Co. Line

33 / 4 | 21 | 33 34 / 4 3 | 21 | 22 | 34 35 / 3 2 | T 12½ N

AMULET GROUP
WALKER DISTRICT
YAVAPAI COUNTY, ARIZONA

9/29/79

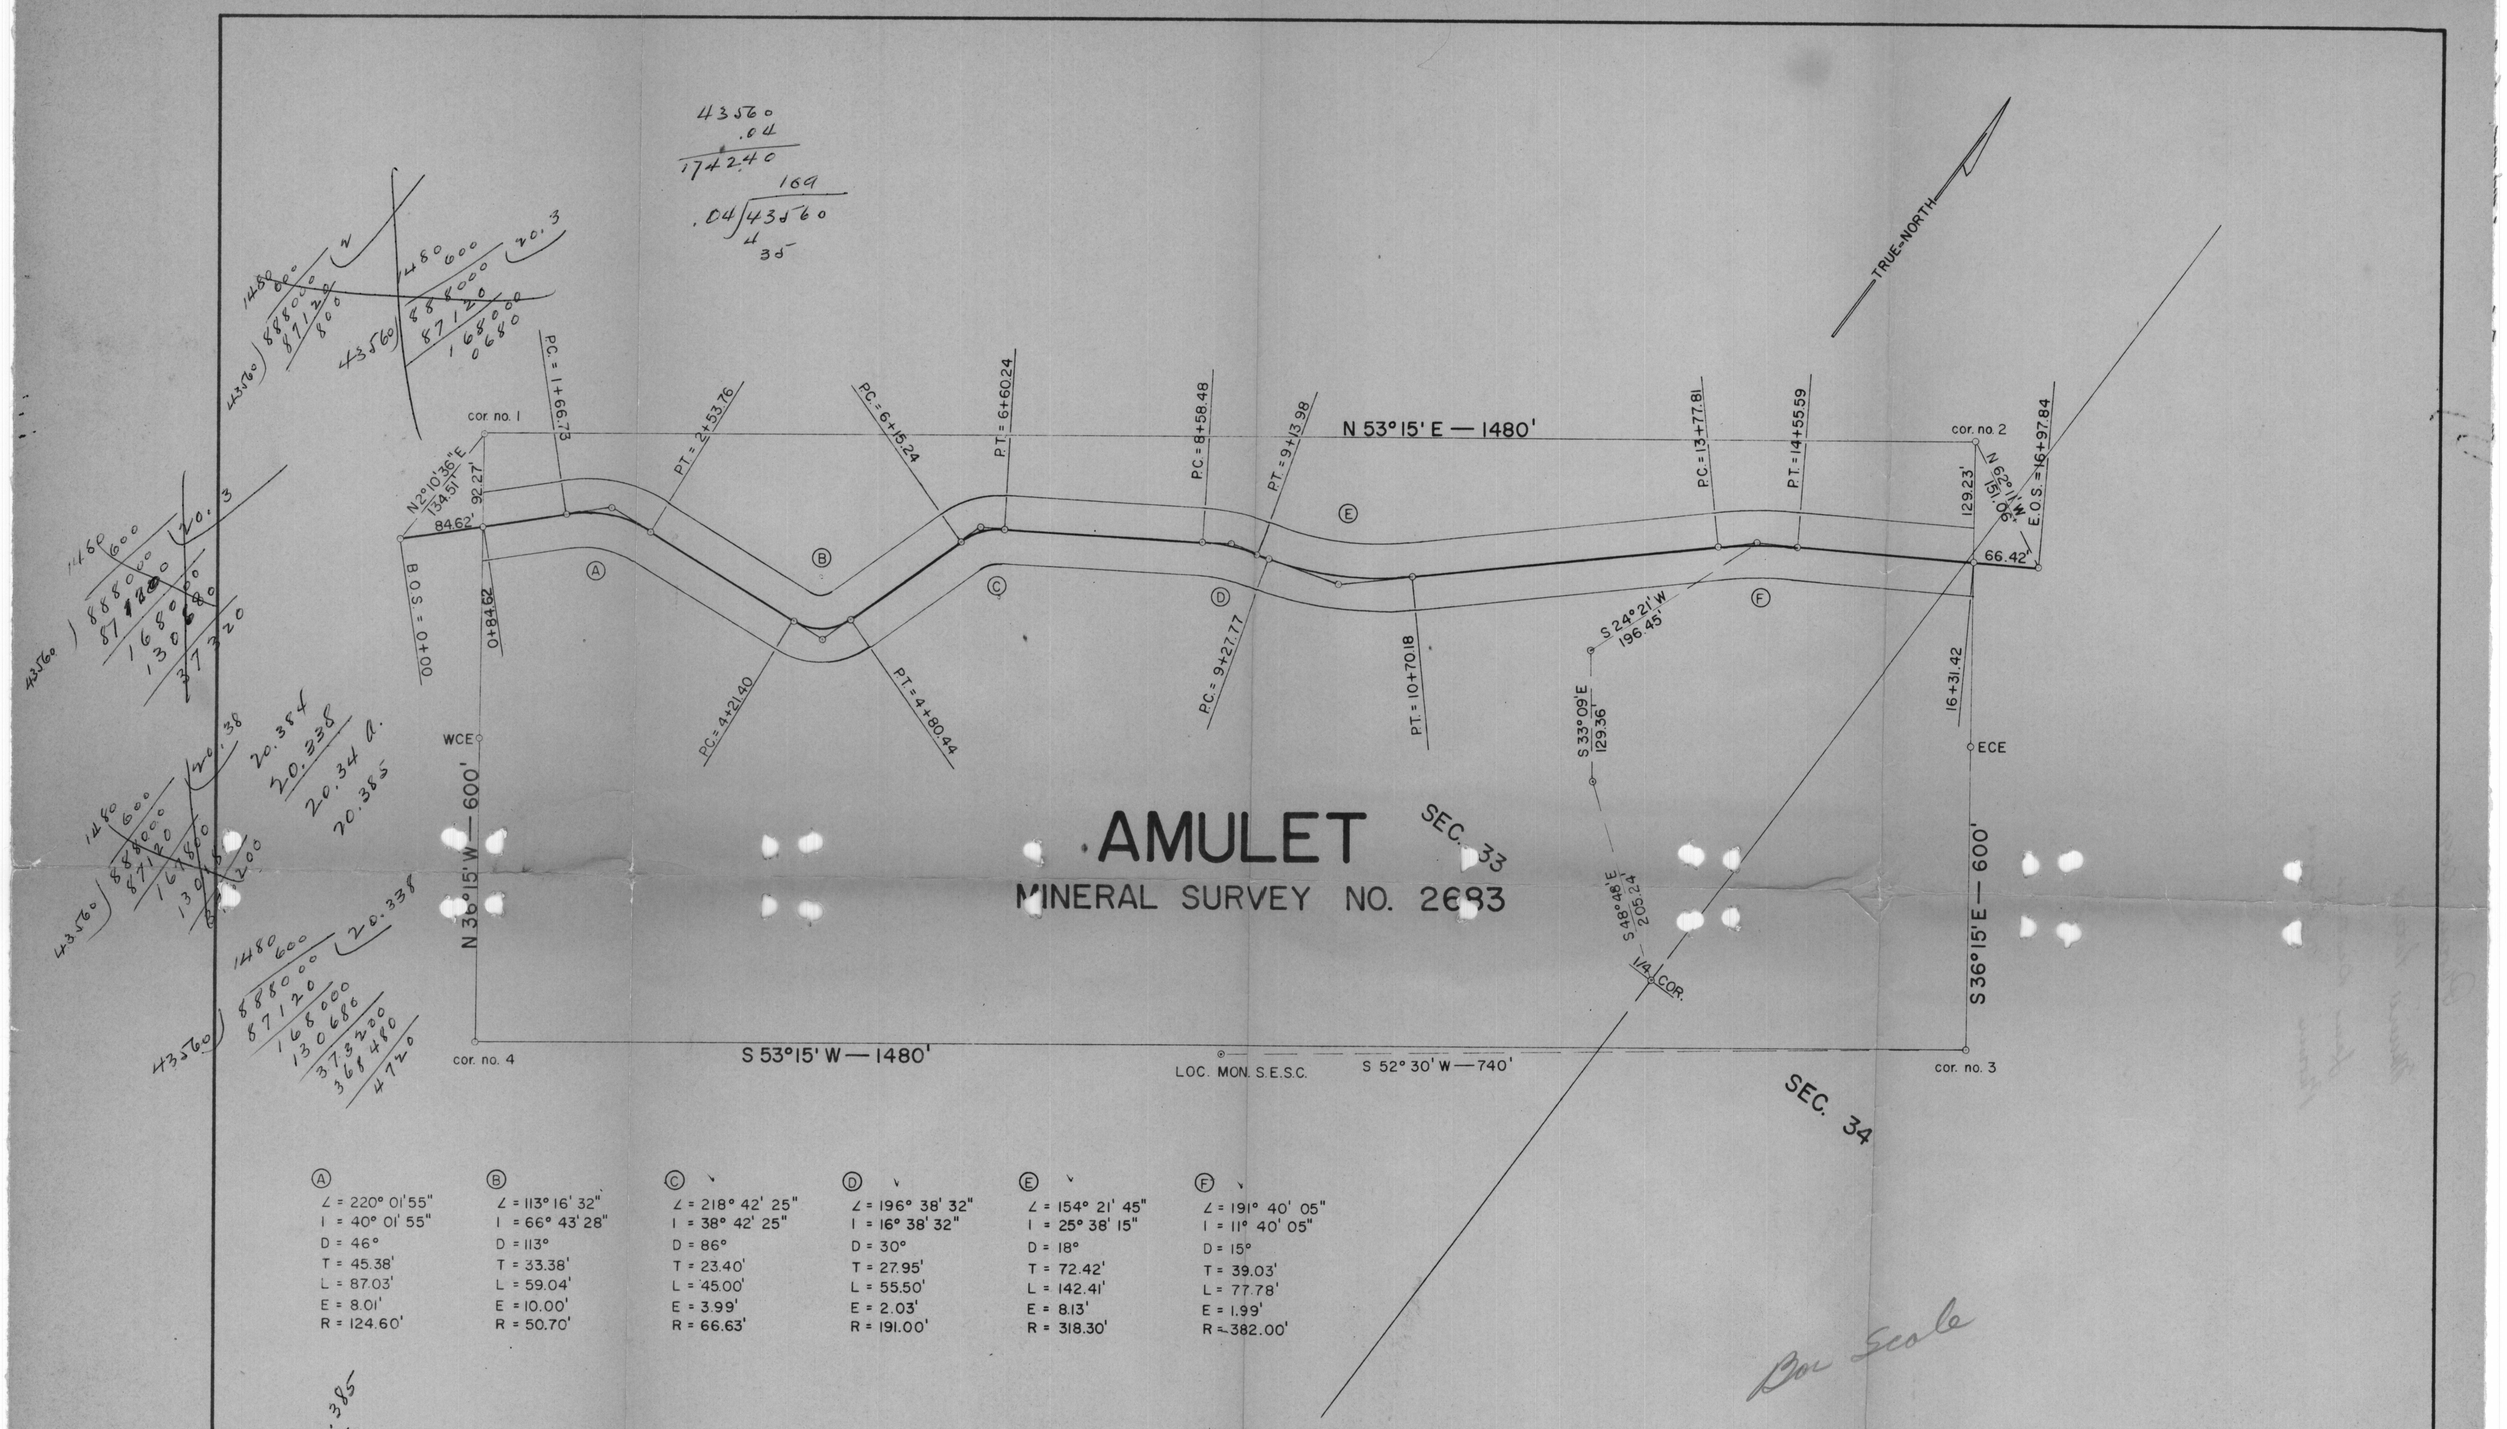

Ⓐ
∠ = 220° 01' 55"
I = 40° 01' 55"
D = 46°
T = 45.38'
L = 87.03'
E = 8.01'
R = 124.60'

Ⓑ
∠ = 113° 16' 32"
I = 66° 43' 28"
D = 113°
T = 33.38'
L = 59.04'
E = 10.00'
R = 50.70'

Ⓒ
∠ = 218° 42' 25"
I = 38° 42' 25"
D = 86°
T = 23.40'
L = 45.00'
E = 3.99'
R = 66.63'

Ⓓ
∠ = 196° 38' 32"
I = 16° 38' 32"
D = 30°
T = 27.95'
L = 55.50'
E = 2.03'
R = 191.00'

Ⓔ
∠ = 154° 21' 45"
I = 25° 38' 15"
D = 18°
T = 72.42'
L = 142.41'
E = 8.13'
R = 318.30'

Ⓕ
∠ = 191° 40' 05"
I = 11° 40' 05"
D = 15°
T = 39.03'
L = 77.78'
E = 1.99'
R = 382.00'

Bar Scale

DEPARTMENT OF AGRICULTURE
FOREST SERVICE
PRESCOTT NATIONAL FOREST

RIGHT-OF-WAY
ROAD # 9031
AMULET - Mineral Survey No. 2683

DRAWN Jc TRACED Jc
SCALE 1" = 100' CHECKED RBLeonard
APPROVED K.P. Norman DATE 10-17-61

Phoenix 06902

Mineral Patent

Lands District

Phoenix Arizona